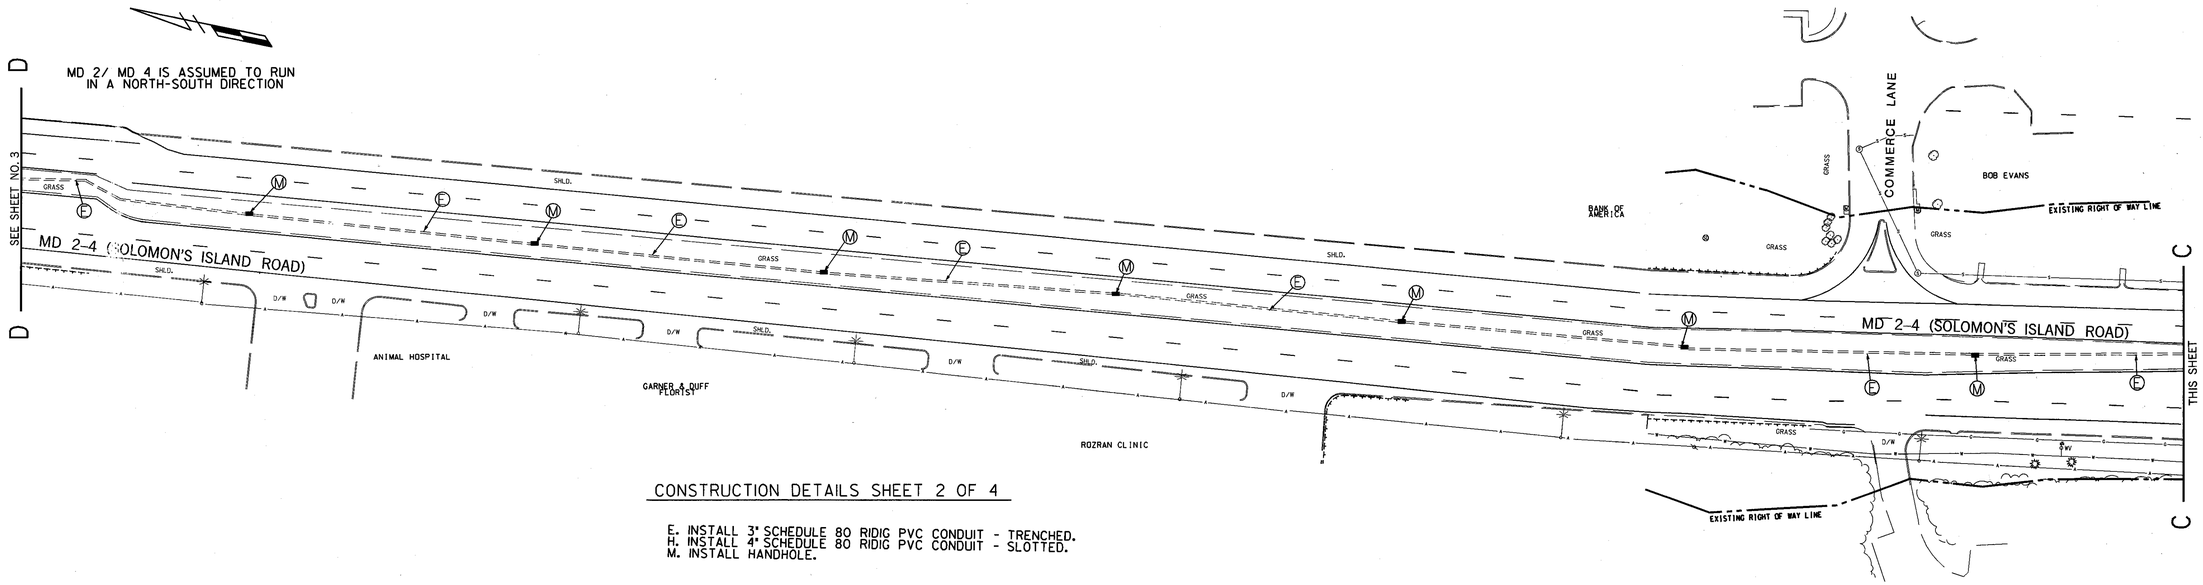

CONSTRUCTION DETAILS SHEET 2 OF 4

E. INSTALL 3" SCHEDULE 80 RIDIG PVC CONDUIT - TRENCHED.
H. INSTALL 4" SCHEDULE 80 RIDIG PVC CONDUIT - SLOTTED.
M. INSTALL HANDHOLE.

NOTE: WIRING KEY

B. ONE-LENGTH OF 12 PAIR COMMUNICATION CABLE SHALL RUN THROUGH THE HANDHOLES AND CONDUIT TO MD 402

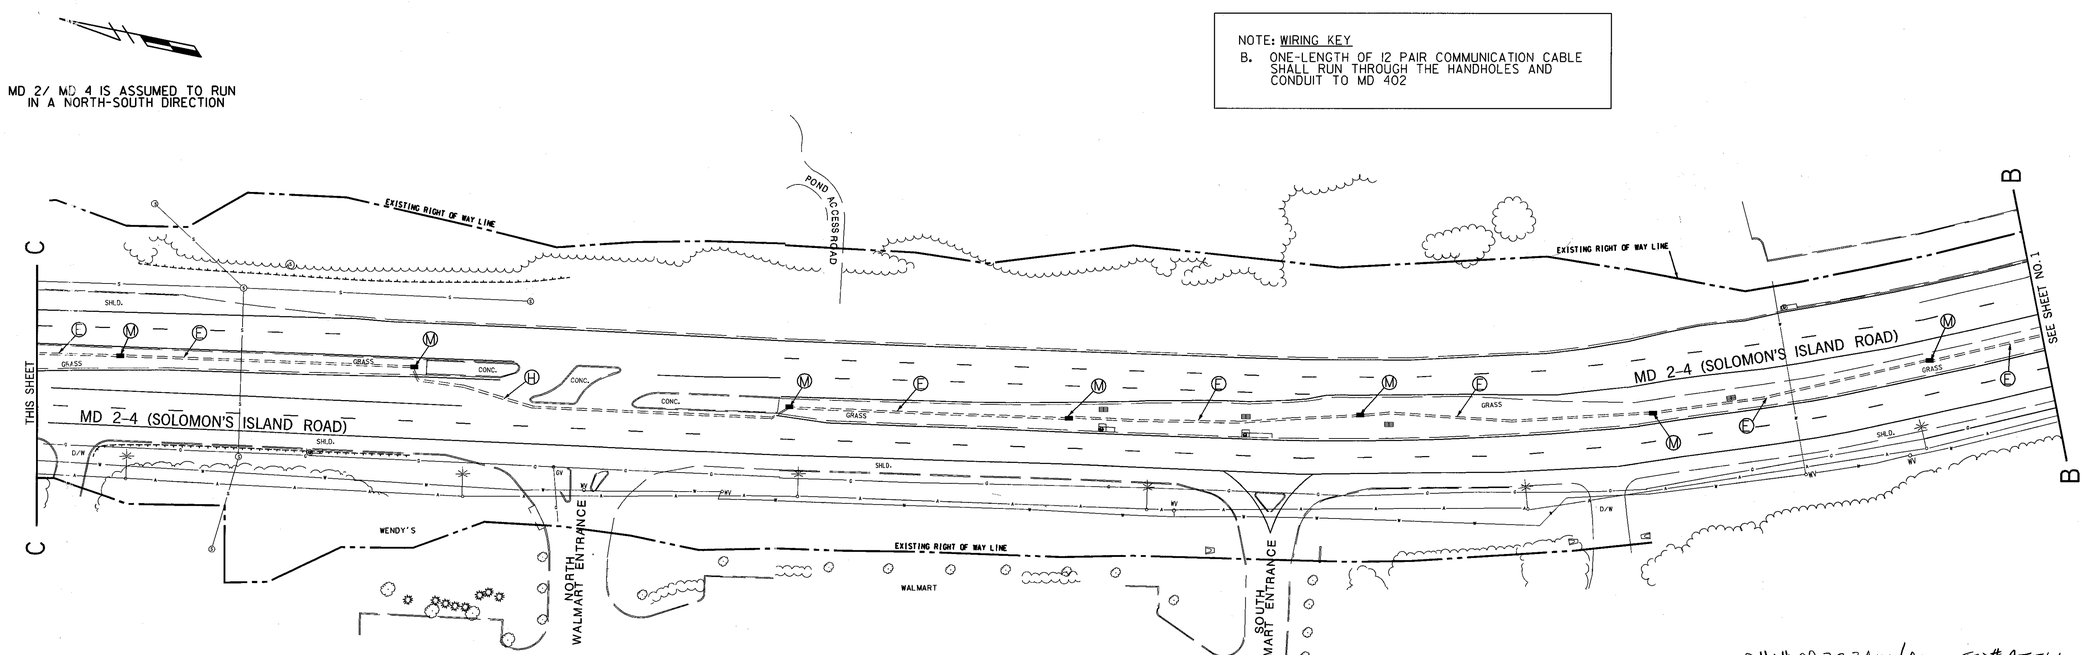

SHA# CA 323A51/851 TOD# AT566.03

UTILITY LEGEND

—G—G—	GAS MAIN
—W—W—	WATER MAIN
—S—S—	SEWER MAIN
—E—E—	ELECTRIC CABLES
—A—A—	AERIAL CABLES
—T—T—	TELEPHONE CABLES

CENTURY ENGINEERING, INC.
CONSULTING ENGINEERS – PLANNERS
32 WEST ROAD
TOWSON, MARYLAND 21204

REVISIONS	APPROVALS
	9-15-04
	TEAM LEADER, TRAFFIC ENGINEERING DESIGN DIVISION
	ASST. CHIEF TRAFFIC ENGINEERING DESIGN DIVISION
	CHIEF, TRAFFIC ENGINEERING DESIGN DIVISION
	DIRECTOR, TRAFFIC & SAFETY

MARYLAND DOT - STATE HIGHWAY ADMINISTRATION
Office of Traffic & Safety
TRAFFIC ENGINEERING DESIGN DIVISION

MD 2-4 INTERCONNECT PROJECT
FROM STOAKLEY ROAD TO OLD FIELD LANE

DRAWN BY:	RJM/EMM	F.A.P. NO.		TS NO. 4349-X2	SHEET NO.
CHECKED BY:	EMM/TH	S.H.A. NO.	AT5665185		
SCALE:	1" = 50'	COUNTY:	CALVERT	T.I.M.S. NO. F839	02 OF 04
DATE:	9/15/2004	LOG MILE:	04000218.50 TO 19.72		

o:*TRANSDWG*22171*task 40*RJM081204*F839 I-C 02.dgn 9/15/2004