F H WA REGION NO	STATE	FED. AID PROJ. NO	SHEET NO.	TOTAL SHEETS
3	MD.			

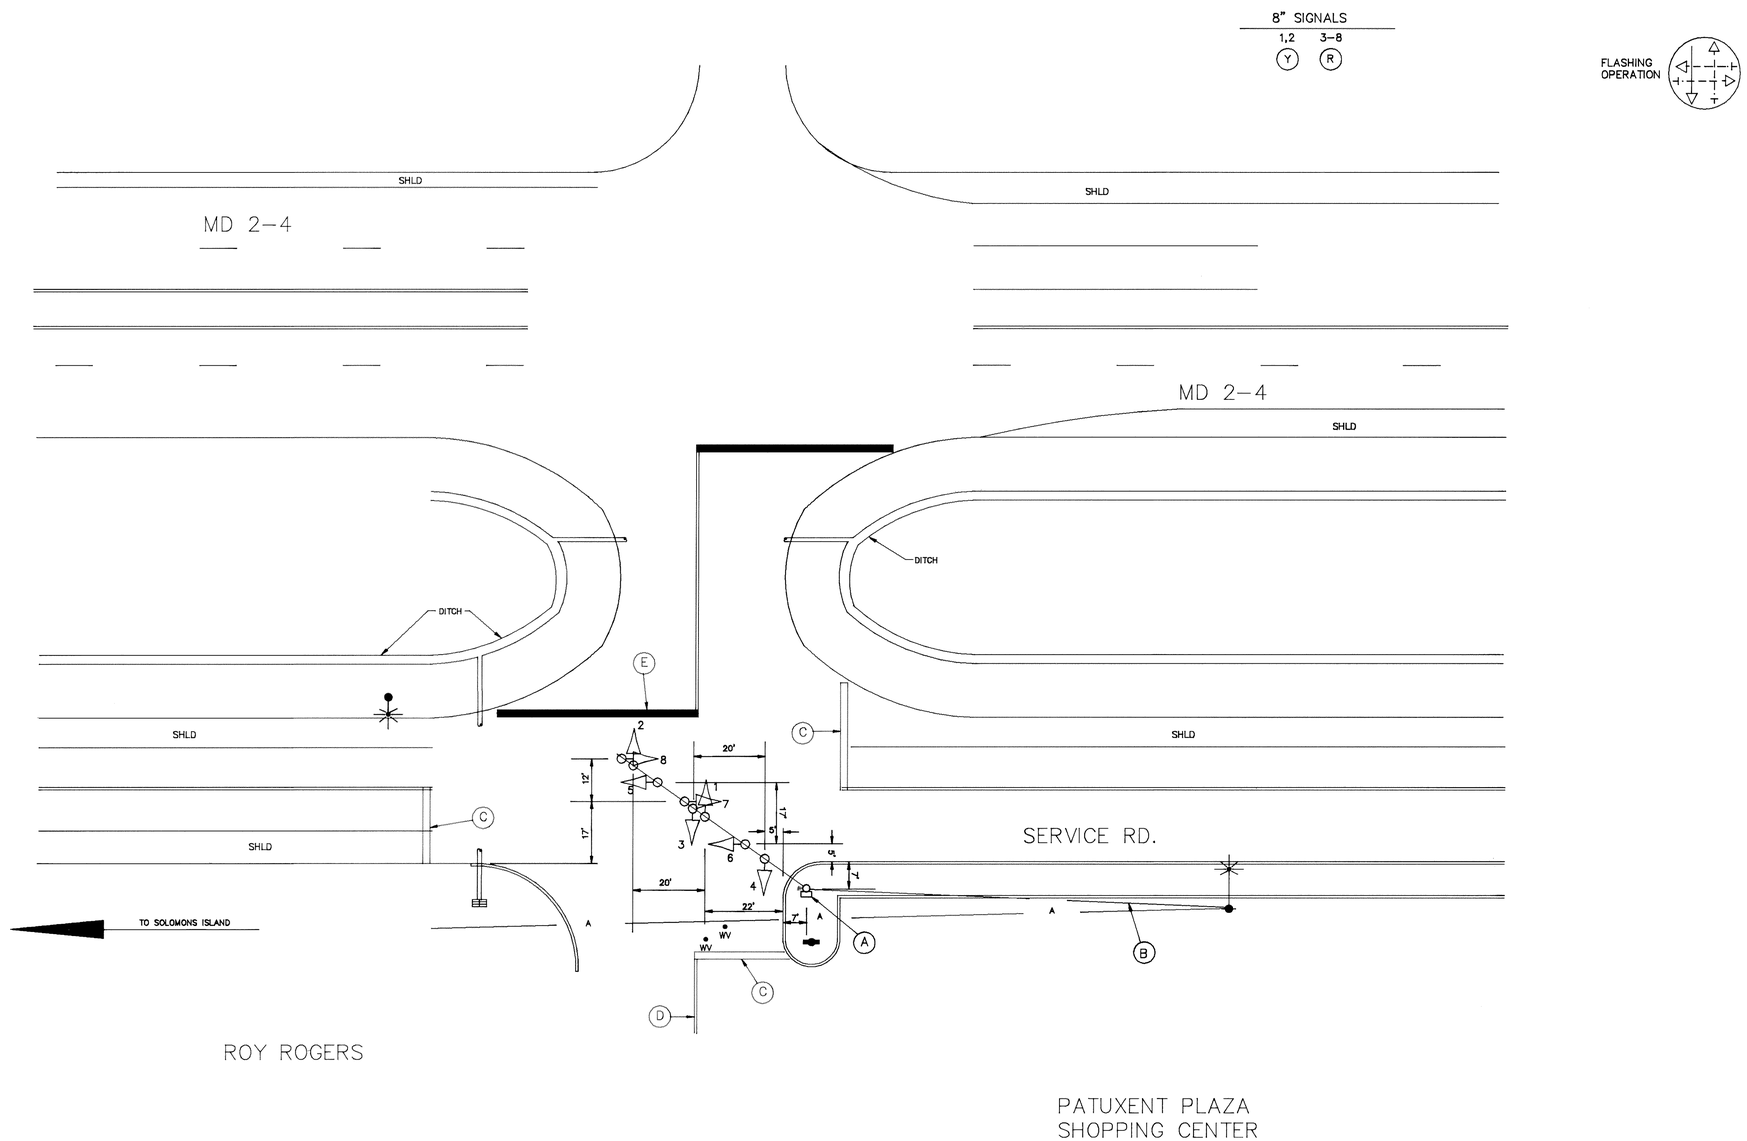

REVISIONS	APPROVALS
	CHIEF, SIGNAL DESIGN SECTION
	ASST. DISTRICT ENGINEER, TRAFFIC
	1-24-90 CHIEF, TRAFFIC ENGINEERING DIVISION
	DEPUTY CHIEF ENGINEER, OFFICE OF TRAFFIC

MARYLAND DEPARTMENT OF TRANSPORTATION
STATE HIGHWAY ADMINISTRATION – OFFICE OF TRAFFIC
TRAFFIC ENGINEERING DIVISION

DRAWN BY: BRUCE THOMPSON
DES. BY: Bruce Thompson 1-23-90
CHK. BY: 1/23/90
ACAD

MD 2–4 @ PATUXENT PLAZA SHOPPING CENTER

COUNTY: CALVERT

DATE: 1–3–90
SCALE: 1"=20'
F.A.P. NO.
S.H.A. NO.
TS/FILE NO. 2601
SHEET NO. ___ OF ___

04000201.88