OFFICE OF TRAFFIC
TRAFFIC CONTROL DEVICE
STAR PROJECT

DATE: 11-27-91

LOCATION: Md. 2/4 @ Ball Road
COUNTY: Calvert
CONTRACT NO:
PHASING: I.C.B.
PEDESTRIANS: None
ACTUATION: None
SIGNING: Street name
LIGHTING: Intersection
R/W STAKEOUT: N/A
UTILITY STAKEOUT: By contractor

ATTENDEES:

T.E.D.	T.O.D.
Gene Simmers	Scheryl Brown
Bill Malcolm	Steve Garland

DIST.	UTILITY REP.
None	None

AWARD DATE:
N.T.P.
WORKING DAYS:
EXPECTED COMPLETION DATE: 1/1/92

CONTRACTOR
Jim O' Doherty

CONSTRUCTION DETAILS

1- INSTALL 14"x32' STRAIN POLE.
2- INSTALL 20' LIGHTING ARM AND LUMINAIRE
3- REMOVE & REPLACE 4" SIDEWALK AREA.
4- INSTALL POLE-MOUNTED CABINET
5- PROPOSED FEED.
6- INSTALL SPAN WIRE, SIGNALS AND SIGN.
7- INSTALL 24" STOP-LINE

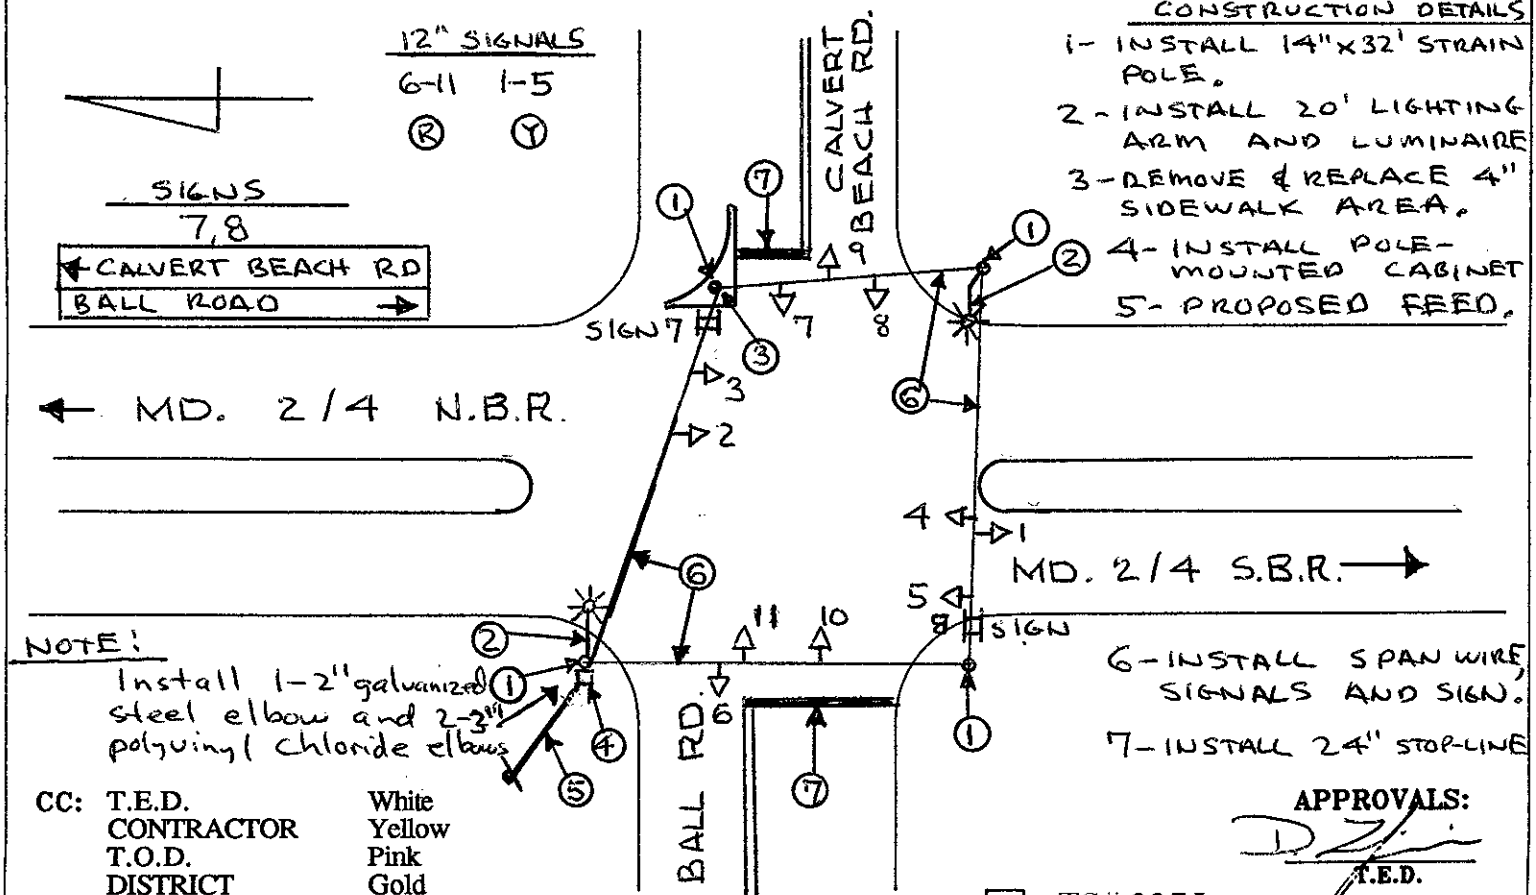

NOTE:
Install 1-2" galvanized steel elbow and 2-3" polyvinyl Chloride elbows

CC:		
	T.E.D.	White
	CONTRACTOR	Yellow
	T.O.D.	Pink
	DISTRICT	Gold

APPROVALS:
T.E.D.
T.O.D.

FOR ADDITIONAL REMARKS SEE ATTS. ☐ TS# 3375