F.H.WA. REGION NO.	STATE	FED. AID PROJ. NO.	SHEET NO.	TOTAL NO. SHEETS
3	M.D.			

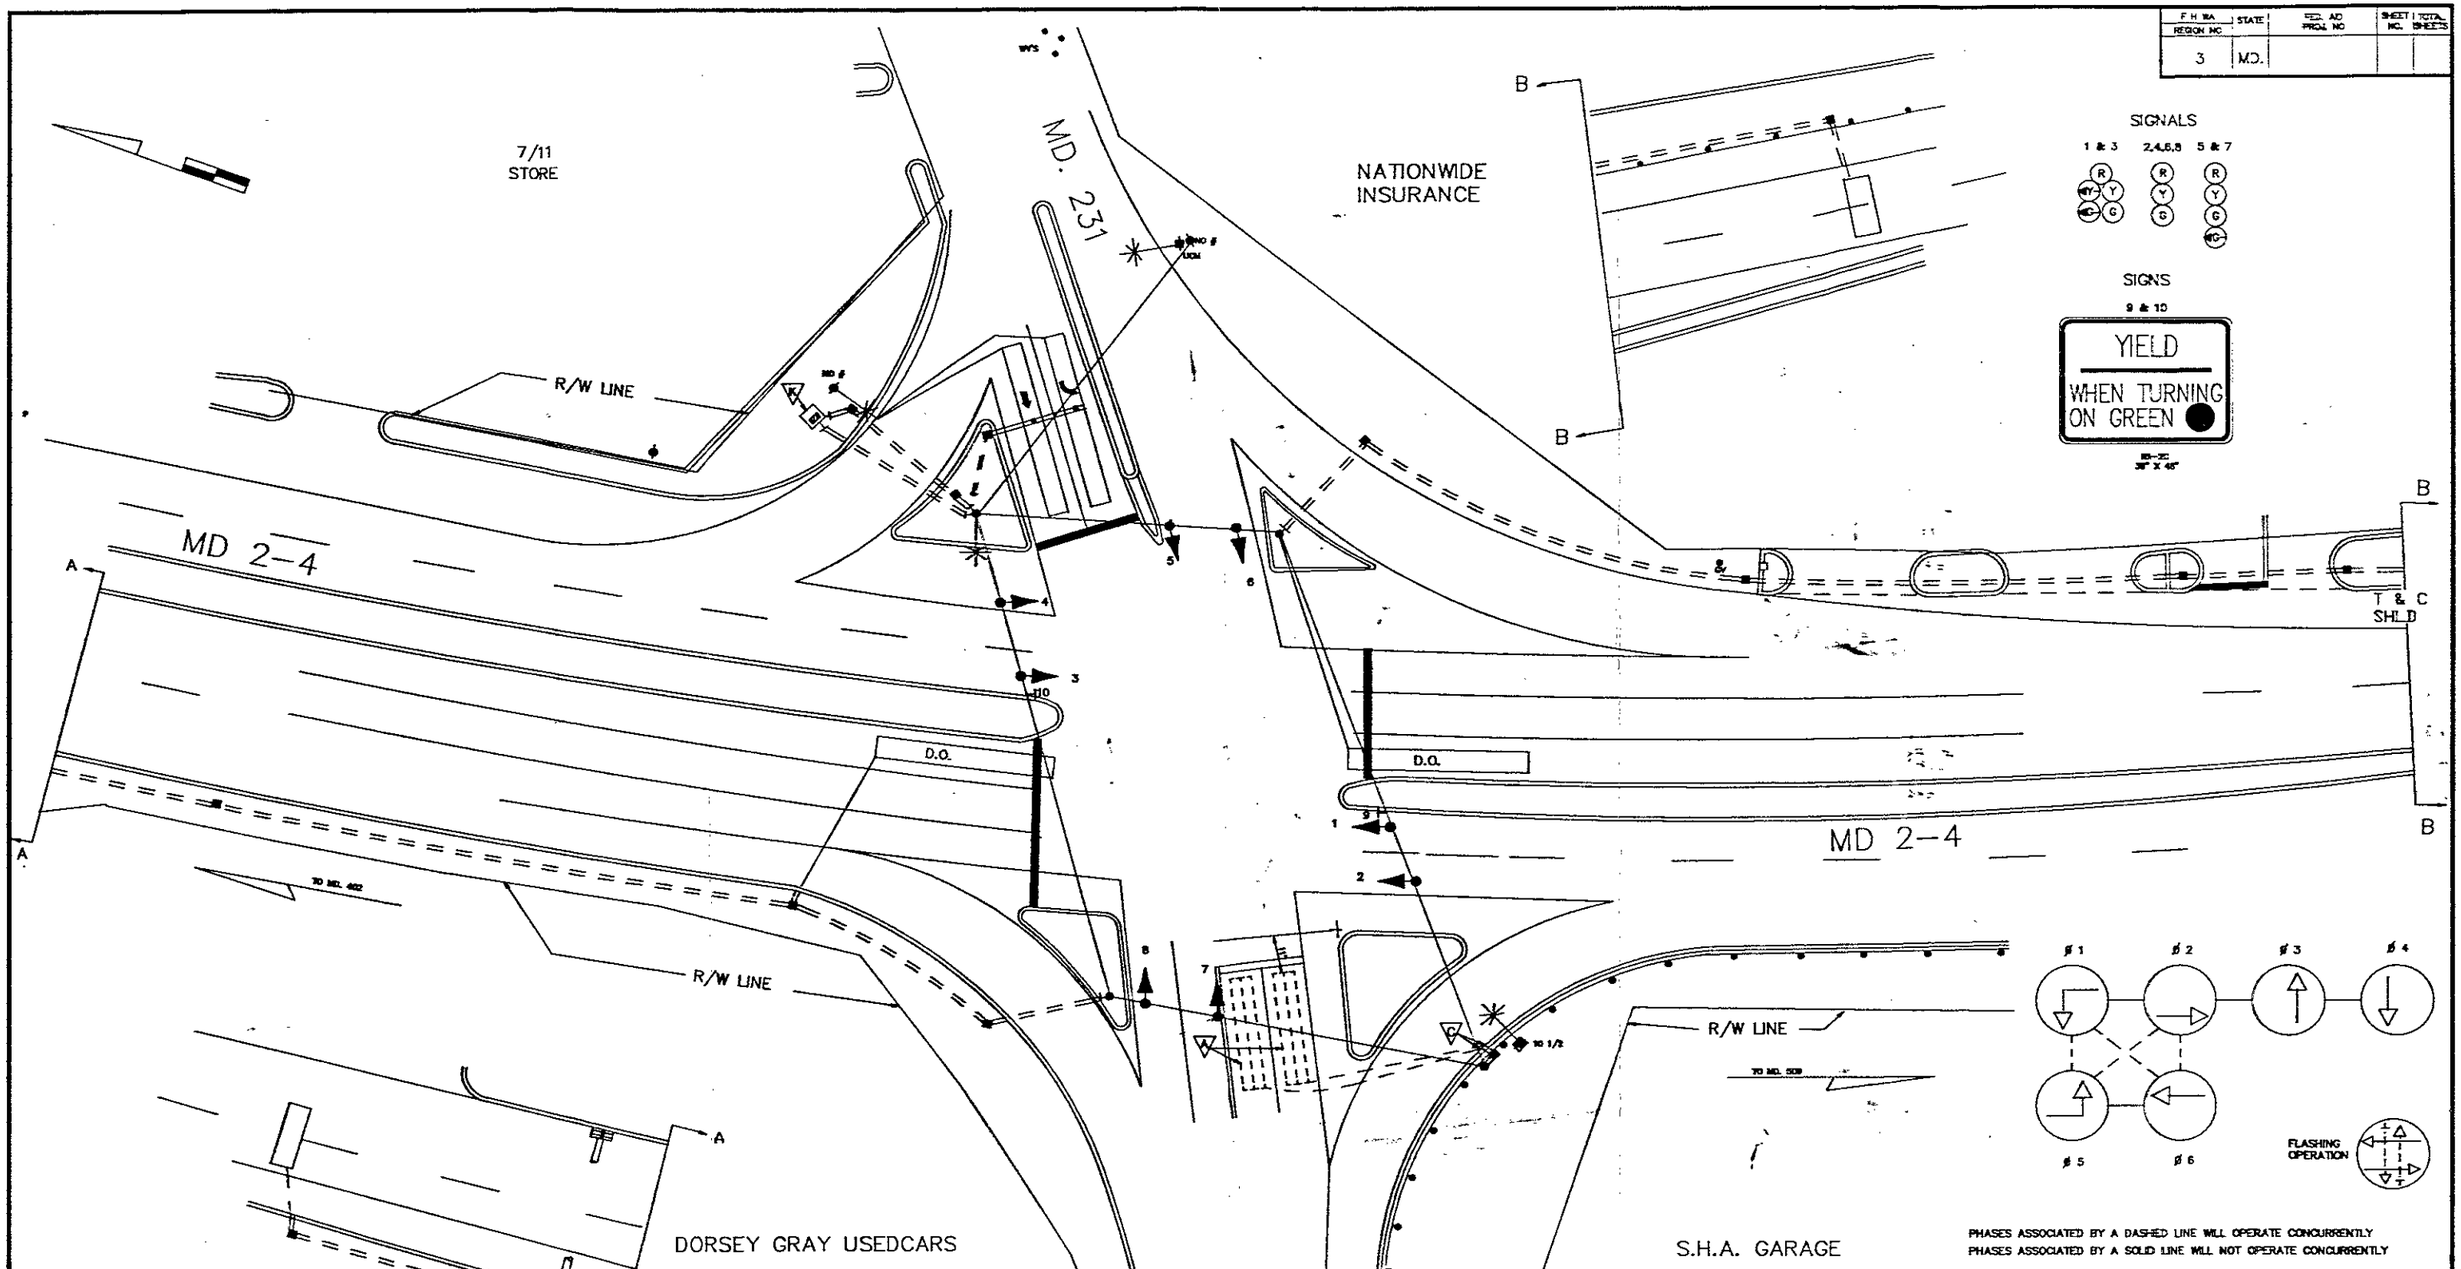

NOTE:

1. STRIPING IS TO BE INSTALLED BY OTHERS.

REVISIONS	APPROVALS
4/88 SPLIT SIDE STREET PHASING AND RE-CUT LOOP DETECTORS, S.H.A. 403-04	CHIEF, SIGNAL DESIGN SECTION
	ASST. DISTRICT ENGINEER, TRAFFIC
	CHIEF, BUREAU OF TRAFFIC ENGINEERING
	DEPUTY CHIEF ENGINEER, OFFICE OF TRAFFIC

MARYLAND DEPARTMENT OF TRANSPORTATION
STATE HIGHWAY ADMINISTRATION – OFFICE OF TRAFFIC
BUREAU OF TRAFFIC ENGINEERING

DRAWN BY CHG
DES. BY:
CHK. BY:
DATE: 4/88
SCALE: 1"=20'

MD 2 – MD 4 AND MD 231

COUNTY: CALVERT

F.A.P. NO.
S.H.A. NO. 403-04

TS/FILE NO. 1256 B

SHEET NO. ___ OF ___

04000219.88