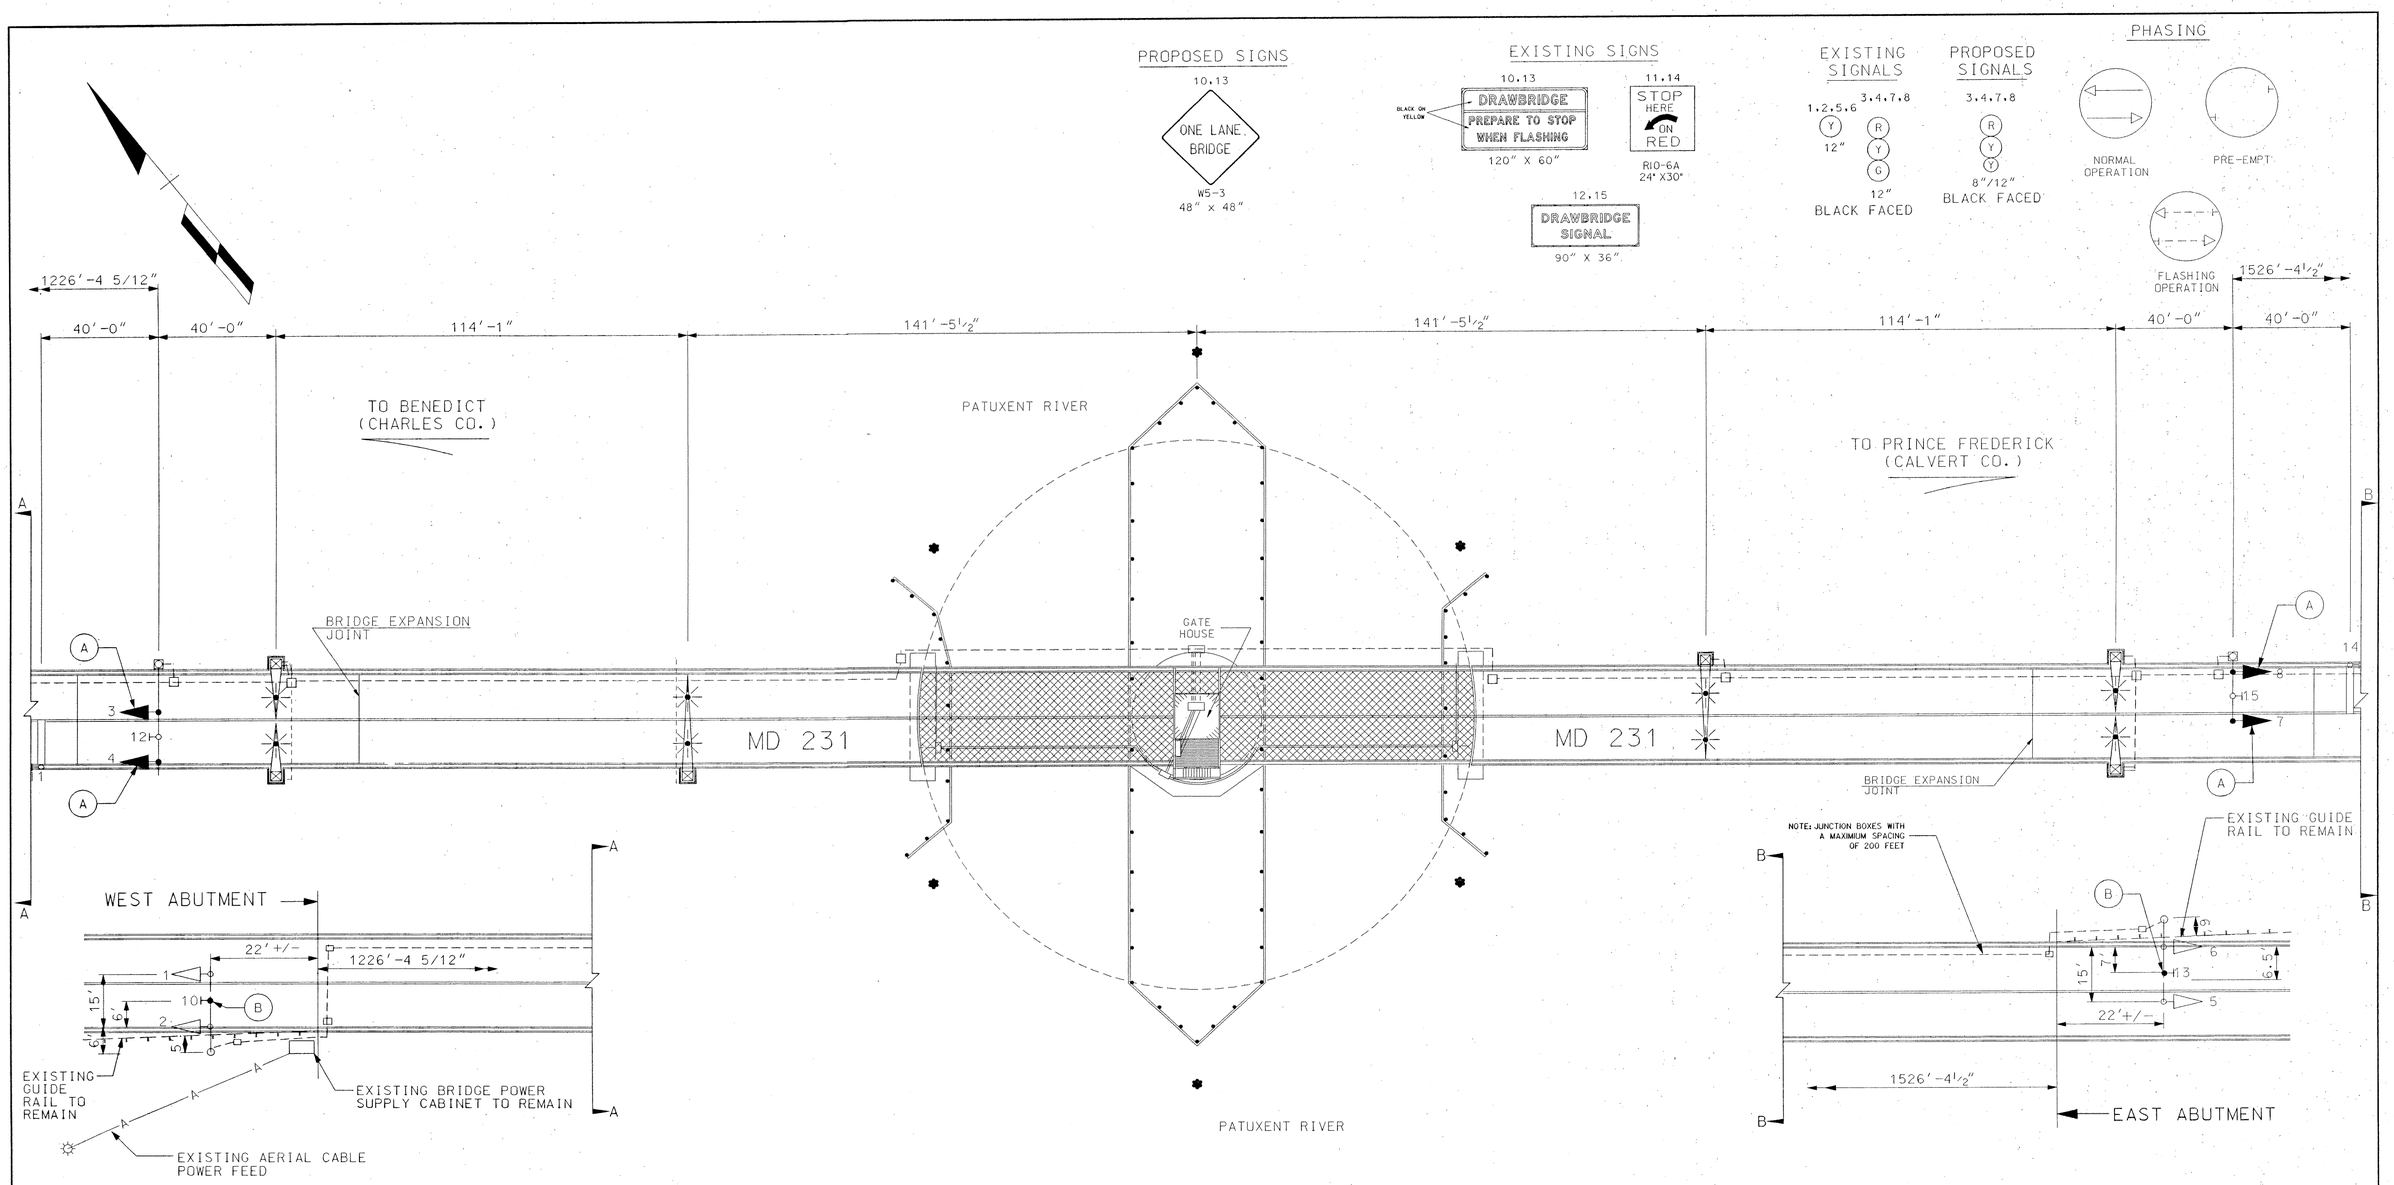

GEOMETRIC LEGEND

PROPOSED
EXISTING

LEGEND OF UNDERGROUND AND OVERHEAD UTILITIES

AERIAL CABLE	A	A	A
ELECTRIC	E	E	E
TELEPHONE	T	T	T
GAS	G	G	G
SEWER	S	S	S
WATER	W	W	W
CABLE TV	TV	TV	TV

Construction details

(A) Remove and replace existing signals as shown.
(Retain existing signal heads for re-installation in the ultimate phase)

(B) Remove existing sign and install proposed sign as shown.
(Retain existing sign for re-installation in the ultimate phase)

CONSTRUCTION PHASE

REVISIONS	APPROVALS
A RECONSTRUCT SIGNAL USING MAST ARMS 9-22-93 RMZ	TEAM LEADER, TRAFFIC ENGINEERING DESIGN DIVISION
B RELOCATE SIGNAL ON BRIDGE AND INSTALL NEW ADVANCED FLASHERS 8/2001	ASST. CHIEF TRAFFIC ENGINEERING DESIGN DIVISION
C CHANGE SIGNAL HEADS AND SIGNS FOR BRIDGE OVERLAY WORK CONSTRUCTION PHASE 10/2001	CHIEF, TRAFFIC ENGINEERING DESIGN DIVISION
	DIRECTOR, TRAFFIC & SAFETY

ORIGINAL FILE

MARYLAND DOT - STATE HIGHWAY ADMINISTRATION
Office of Traffic & Safety
TRAFFIC ENGINEERING DESIGN DIVISION

MD 231 AND PATUXENT RIVER BRIDGE

BRIDGE NO.: 4008

DRAWN BY:	STB	F.A.P. NO.		TS NO. 773 C	SHEET NO. 17 OF 28
CHECKED BY:	JEFF HENKEL	S.H.A. NO.	CA4125180		
SCALE:	1" = 20'	COUNTY:	CHARLES & CALVERT	T.I.M.S. NO.	
DATE:	10/2001	LOG MILE:	04023100.00		