F.H.W.A. REGION NO.	STATE	FED. AID PROJ. NO.	SHEET NO.	TOTAL SHEETS
3	MD		1	2

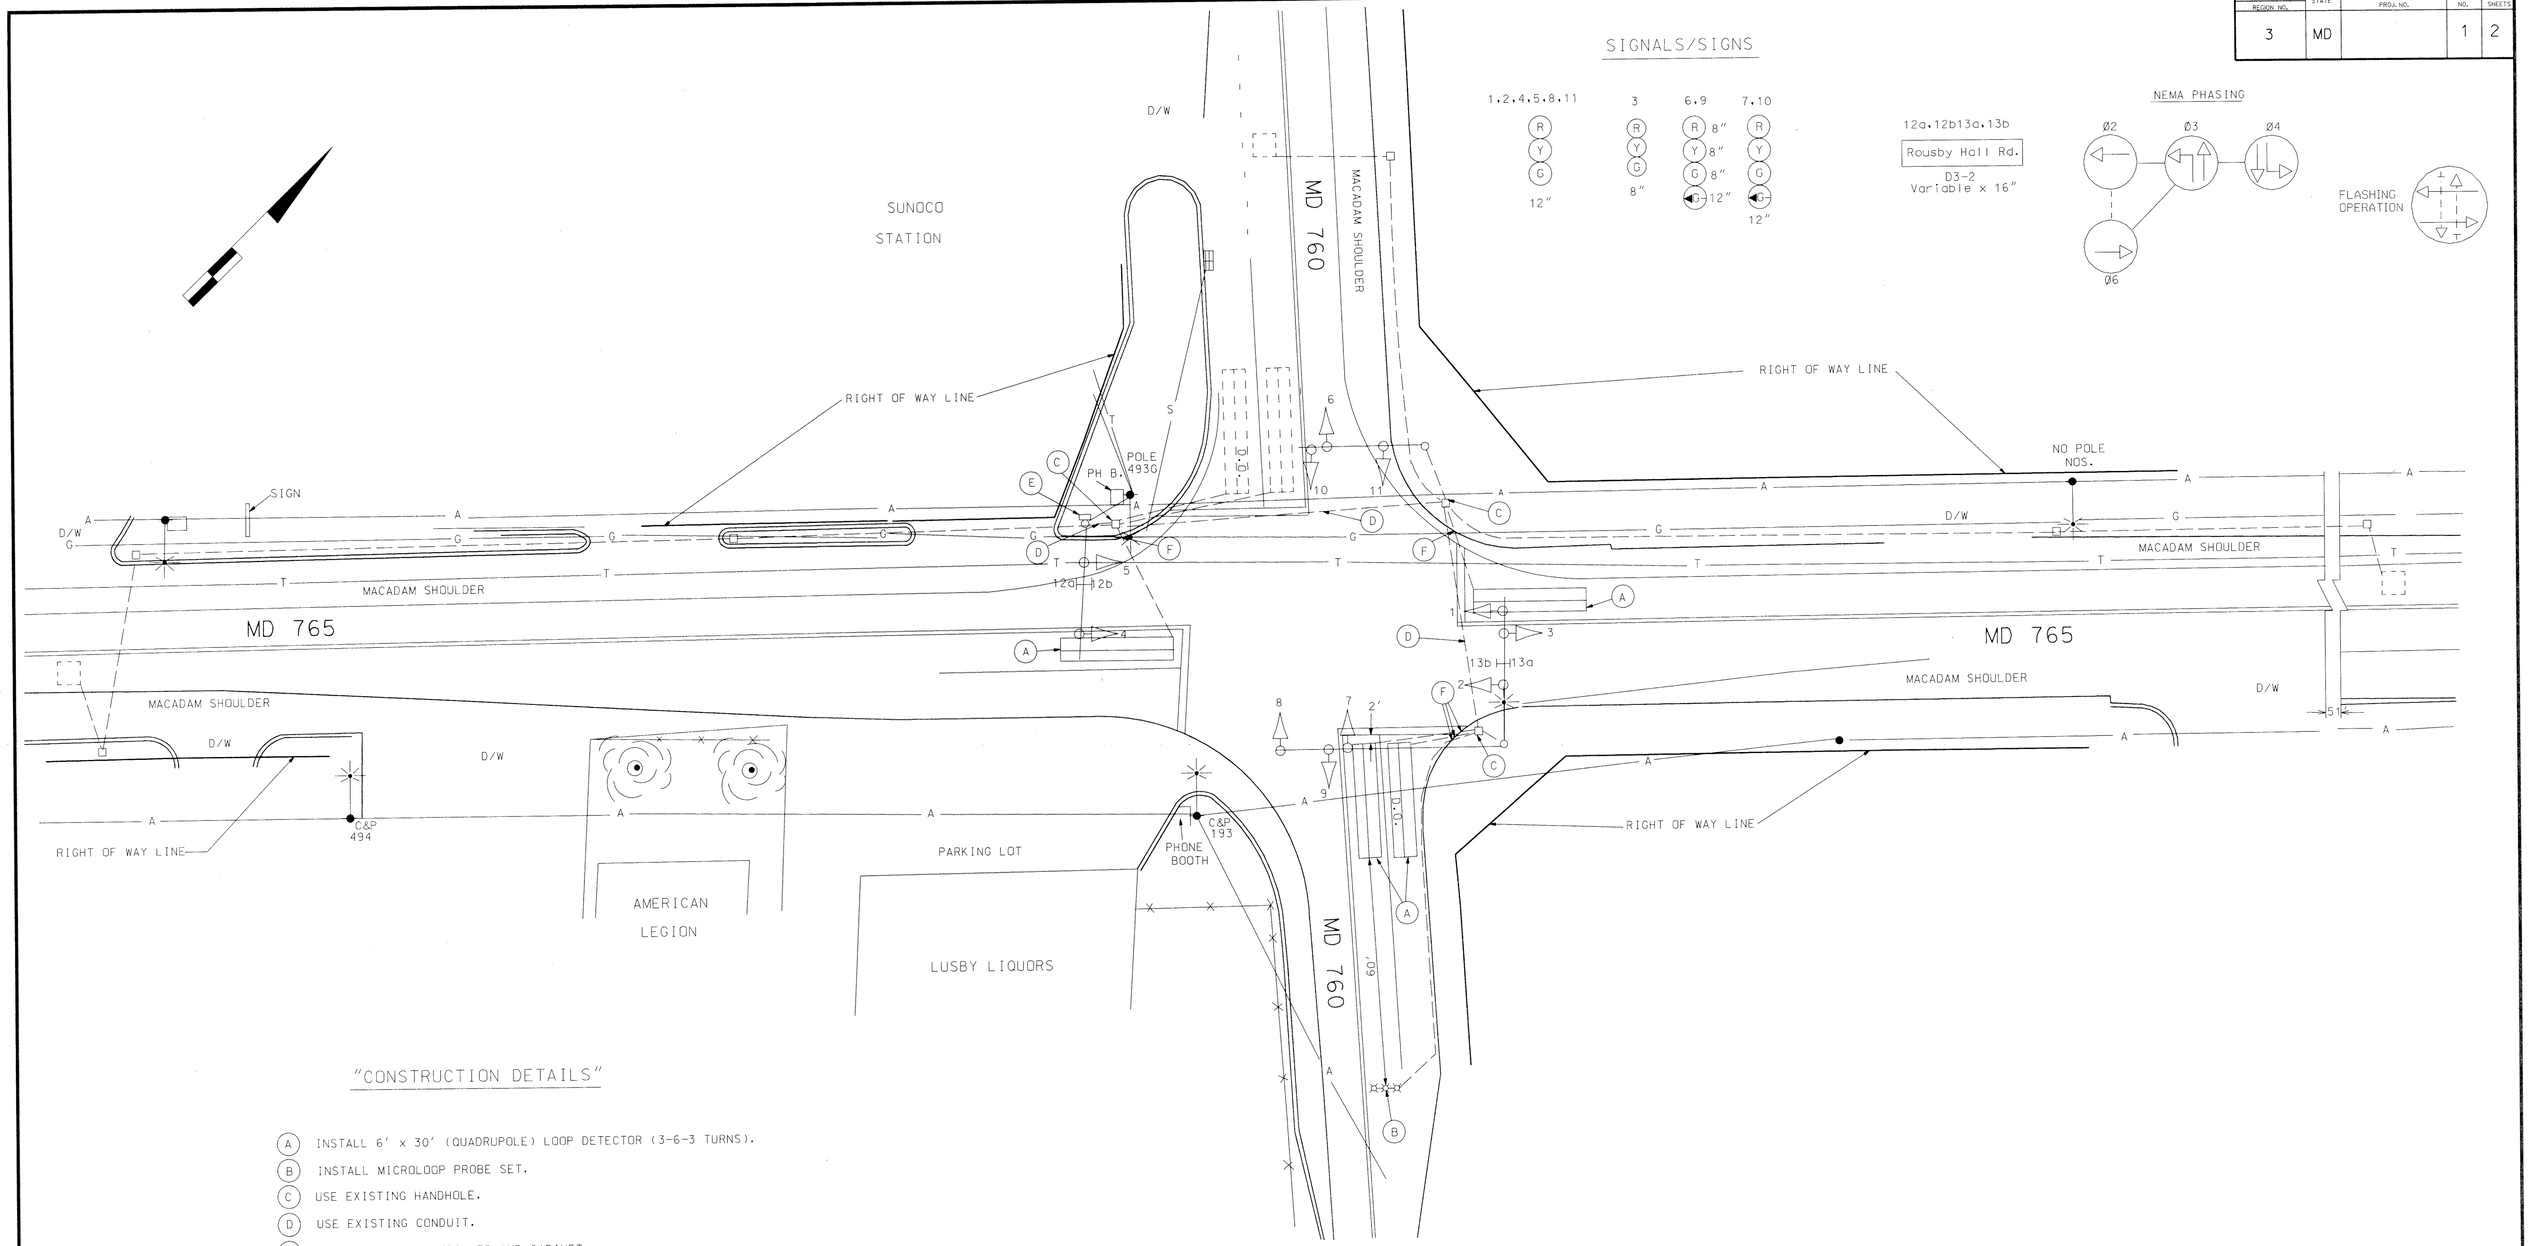

"CONSTRUCTION DETAILS"

(A) INSTALL 6' x 30' (QUADRUPOLE) LOOP DETECTOR (3-6-3 TURNS).

(B) INSTALL MICROLOOP PROBE SET.

(C) USE EXISTING HANDHOLE.

(D) USE EXISTING CONDUIT.

(E) USE EXISTING CONTROLLER AND CABINET.

(F) INSTALL 1" LIQUID TIGHT FLEXIBLE NON-METALLIC CONDUIT.

UTILITY LEGEND

—G—G—	GAS MAIN
—W—W—	WATER MAIN
—S—S—	SEWER MAIN
—E—E—	ELECTRIC CABLES
—A—A—	AERIAL CABLES
—T—T—	TELEPHONE CABLES

REVISIONS	APPROVALS	REVISIONS
(B) INSTALL LOOP DETECTORS ON MD 760 & MD 765 12/6/95 KLW	ORIGINAL	
	CHIEF, DESIGN SECTION NOTED	
	ASST. DISTRICT ENGINEER, TRAFFIC	
	ON	
	CHIEF, TRAFFIC ENGINEERING DESIGN DIVISION FILE	
	DIRECTOR, TRAFFIC & SAFETY	

MARYLAND DOT - STATE HIGHWAY ADMINISTRATION

Office of Traffic & Safety

TRAFFIC ENGINEERING DESIGN DIVISION

MD 765 AND MD 760

DRAWN BY: R. ZACHERL (STS)	F.A.P. NO.	PLAN SHEET NO.: 2643B	SHEET NO. 1 OF 2
CHECK BY: EMM/DJD 5-11-90	S.H.A. NO. 23855T25065004		
SCALE: 1"= 20'	COUNTY CALVERT		

LOC. MILE NO. 04076501.86