K&E BALTIMORE 17 0153 PHOENIX 10-75, MC 4156+

F.H.W.A. REGION NO.	STATE	FED. AID PROJ. NO.	SHEET NO.	TOTAL SHEETS
3	MD.		2	5

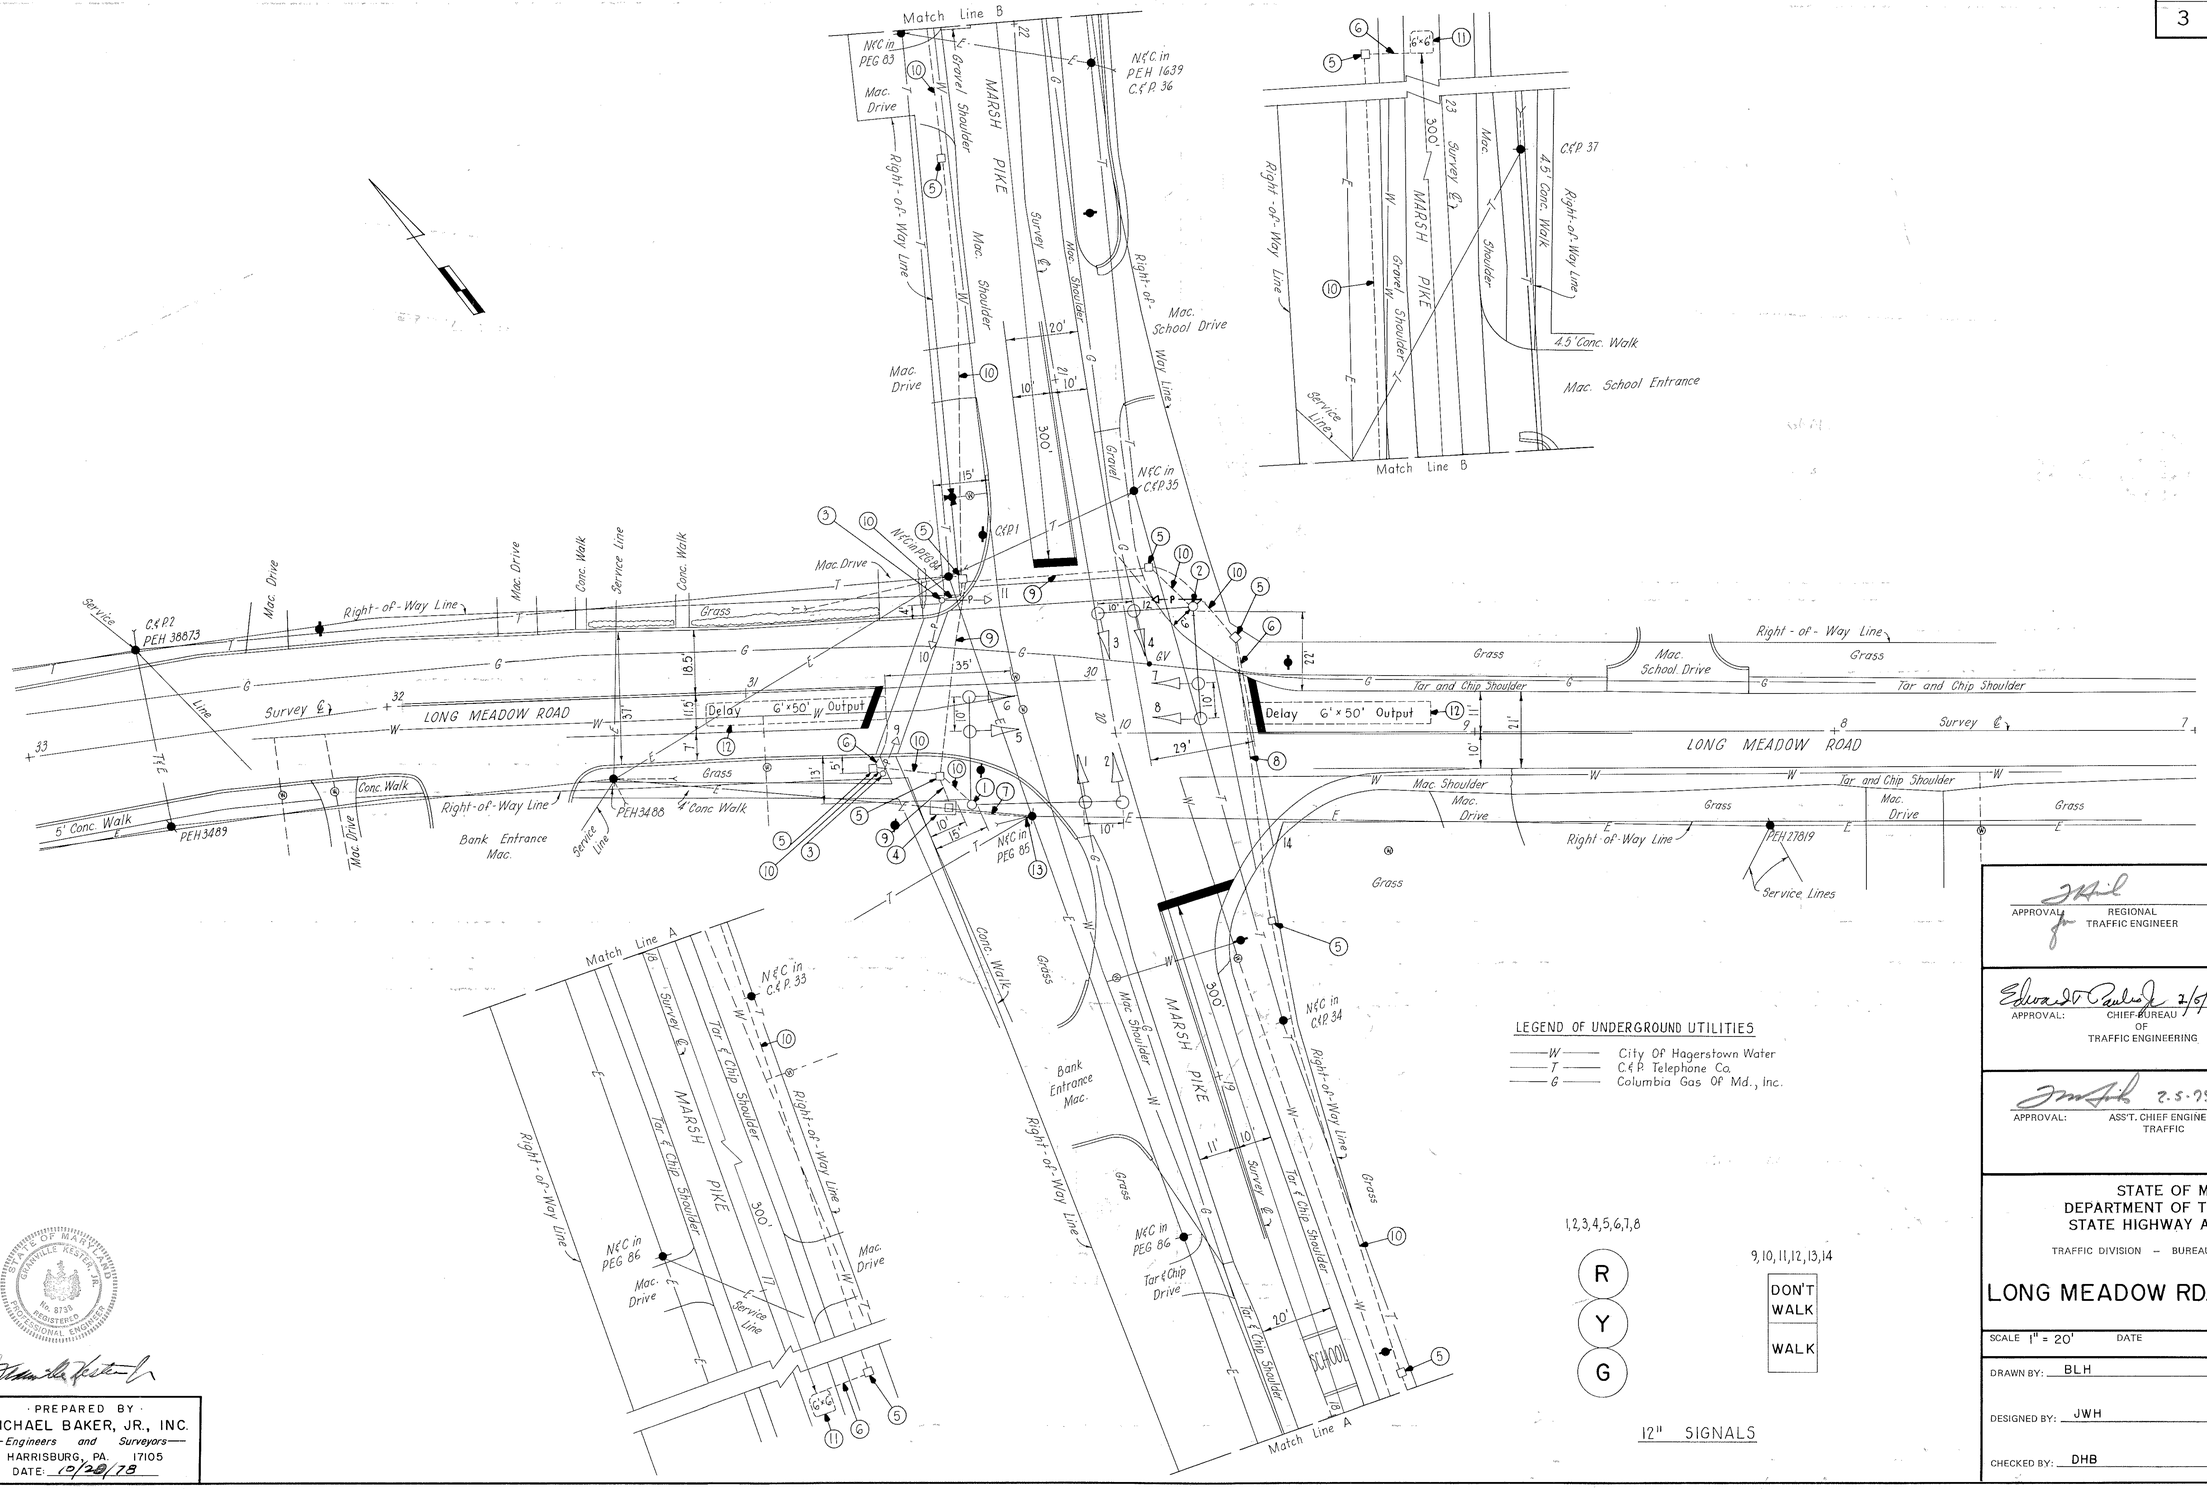

PHASE 1

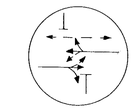

PHASE 2

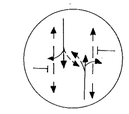

FLASHING OPERATION

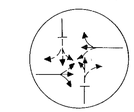

LEGEND OF UNDERGROUND UTILITIES

—W— City Of Hagerstown Water
—T— C&P Telephone Co.
—G— Columbia Gas Of Md., Inc.

1,2,3,4,5,6,7,8

R
Y
G

12" SIGNALS

9,10,11,12,13,14

DON'T WALK
WALK

APPROVAL: REGIONAL TRAFFIC ENGINEER

APPROVAL: CHIEF BUREAU OF TRAFFIC ENGINEERING 2/5/79

APPROVAL: ASS'T. CHIEF ENGINEER TRAFFIC 2-5-79

REVISIONS

STATE OF MARYLAND
DEPARTMENT OF TRANSPORTATION
STATE HIGHWAY ADMINISTRATION

TRAFFIC DIVISION – BUREAU OF TRAFFIC ENGINEERING

LONG MEADOW RD. & MARSH PIKE

SCALE 1" = 20' DATE CONTRACT NO. W-711-501-685

DRAWN BY: BLH COUNTY: WASHINGTON

DESIGNED BY: JWH SIGNAL NO.:

CHECKED BY: DHB

DRAWING NO. TS-1601

STATE OF MARYLAND GRANVILLE RESTER, JR. No. 8739 REGISTERED PROFESSIONAL ENGINEER

PREPARED BY
MICHAEL BAKER, JR., INC.
Engineers and Surveyors
HARRISBURG, PA. 17105
DATE: 10/20/78