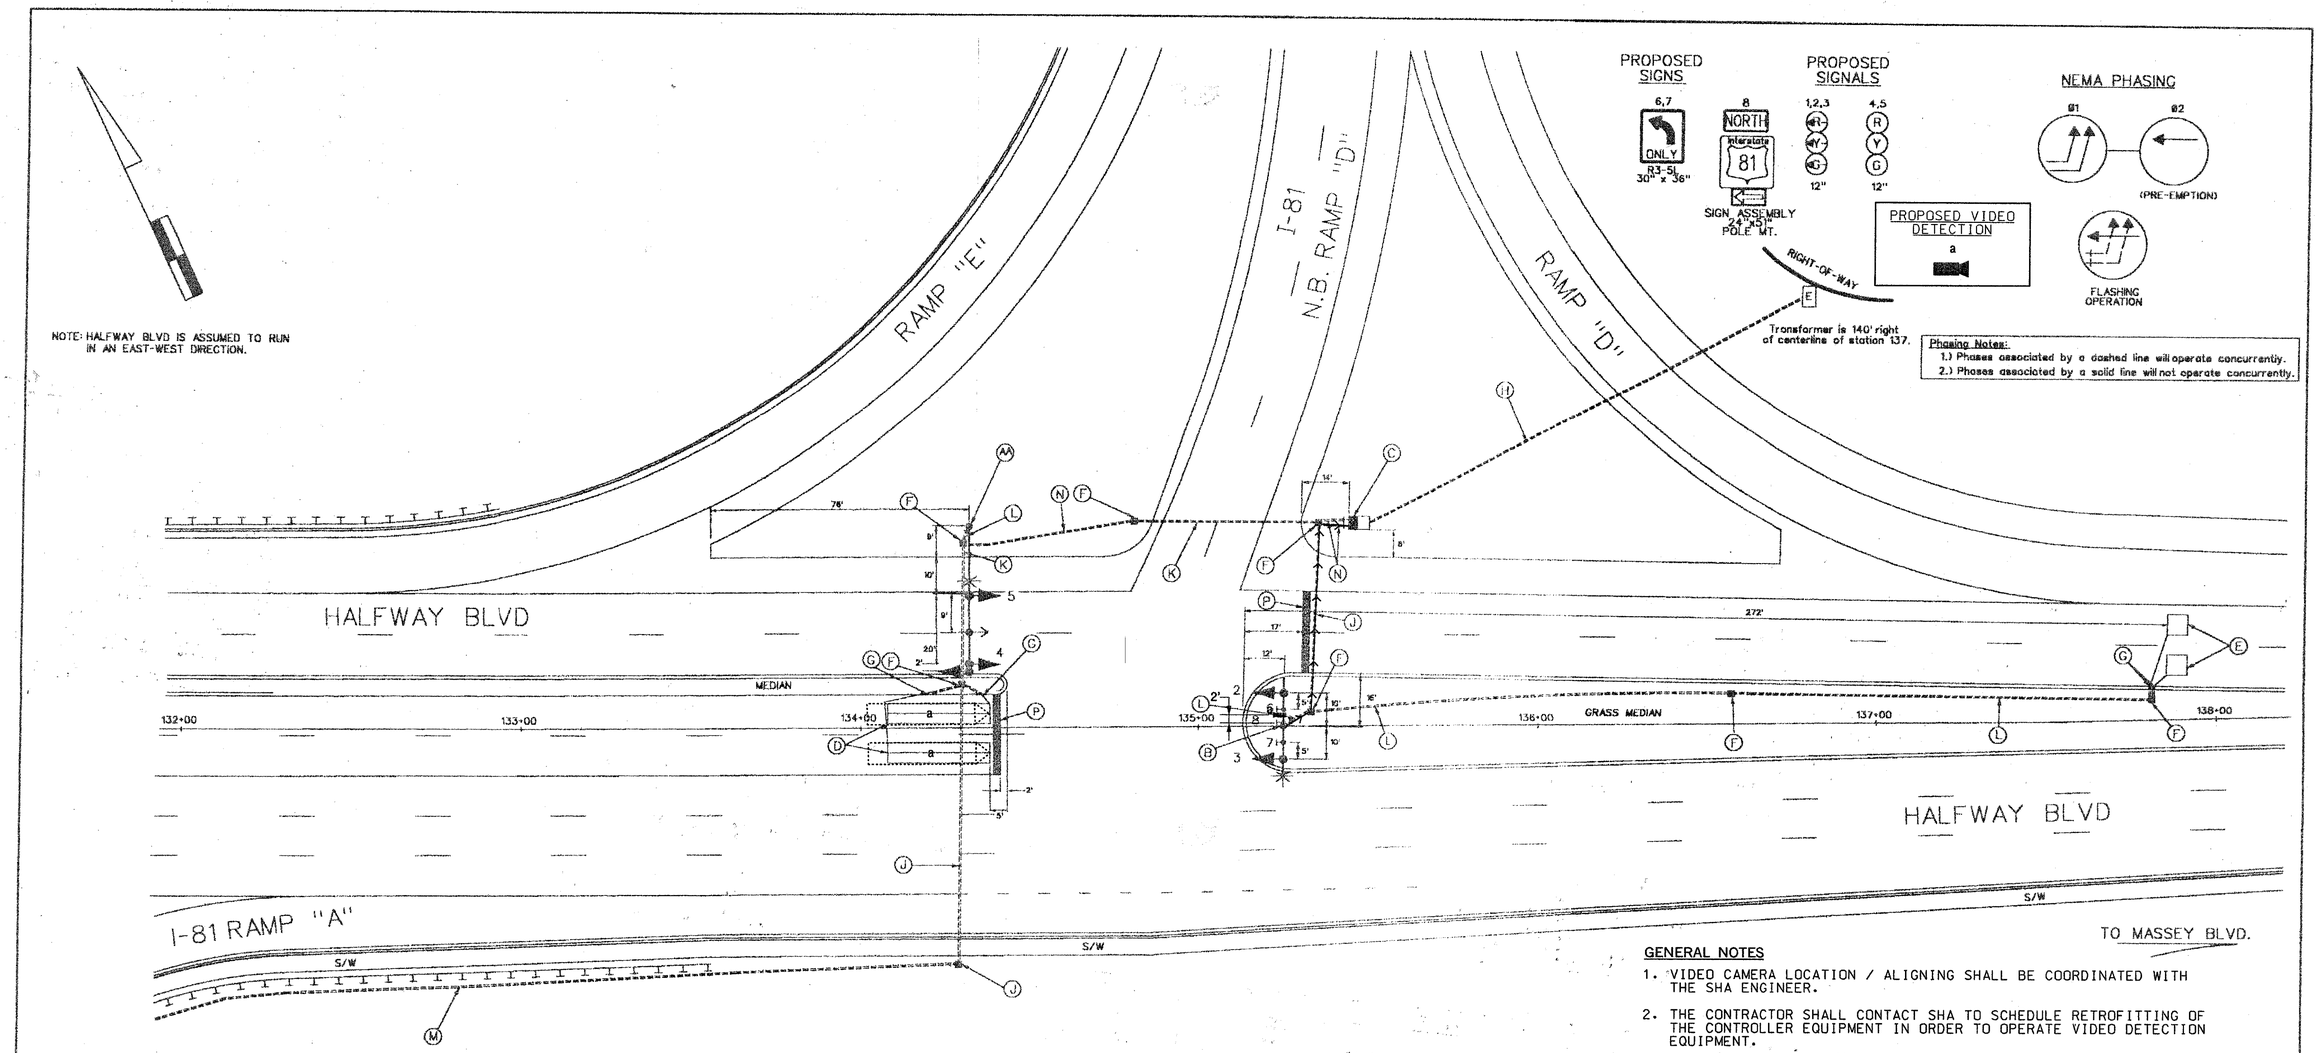

GENERAL NOTES

1. VIDEO CAMERA LOCATION / ALIGNING SHALL BE COORDINATED WITH THE SHA ENGINEER.
2. THE CONTRACTOR SHALL CONTACT SHA TO SCHEDULE RETROFITTING OF THE CONTROLLER EQUIPMENT IN ORDER TO OPERATE VIDEO DETECTION EQUIPMENT.
3. THE CONTRACTOR SHALL BE RESPONSIBLE FOR TERMINATING ALL VIDEO DETECTION CAMERA CABLES TO THE APPROPRIATE TERMINALS AND PROPERLY LABEL EACH CABLE SO THAT SHA FORCES CAN MAKE THE FINAL CONNECTIONS.
4. THE INSTALLATION OF PROPOSED VIDEO DETECTION EQUIPMENT SHALL NECESSITATE THE REMOVAL OF EXISTING CABLES ASSOCIATED WITH THE PRESENCE LOOP DETECTORS BEING REPLACED BY VIDEO DETECTION.
5. ALL EXISTING TRAFFIC SIGNAL EQUIPMENT REMOVED SHALL BECOME THE PROPERTY OF THE SIGNAL CONTRACTOR UPON COMPLETION OF THE SIGNAL MODIFICATIONS.
6. ALL UNUSED SIGNAL CABLES SHALL BE REMOVED AND DISPOSED.

A. EQUIPMENT TO BE SUPPLIED BY THE ADMINISTRATION.

ITEM NO.	DESCRIPTION	UNITS	QUANTITY
9086	VIDEO DETECTION INTERFACE EQUIPMENT 1-4 CAMERAS	EA	1

B. EQUIPMENT TO BE FURNISHED AND/OR INSTALLED BY THE CONTRACTOR.

ITEM NO.	DESCRIPTION	UNITS	QUANTITY
8058	VIDEO DETECTION CAMERA	EA	1
8059	CONTROL CABLE, 300 FOOT VIDEO DETECTION CAMERA TO CONTROLLER	EA	1

VIDEO CAMERA LEGEND

= VIDEO CABLE (PATH TO CONTROLLER)

GEOMETRIC LEGEND

PROPOSED
EXISTING

UTILITY LEGEND

G G	GAS MAIN
W W	WATER MAIN
S S	SEWER MAIN
E E	ELECTRIC CABLES
A A	AERIAL CABLES
T T	TELEPHONE CABLES

SABRA, WANG & ASSOCIATES, INC.
1504 JOH AVENUE
SUITE 160
BALTIMORE, MD 21227
(410) 737-6564
WWW.SABRA-WANG.COM

REVISIONS	APPROVALS
	ASST. CHIEF TRAFFIC SECTION 7/1/02
	ASST. CONTRACT ENGINEER, TRAFFIC 4/9/08
	CHIEF, TRAFFIC ENGINEERING DESIGN DIVISION
A INSTALL VIDEO DETECTION SHA No. X0065185 10/13/04	DIRECTOR, TRAFFIC & SAFETY

MARYLAND DOT - STATE HIGHWAY ADMINISTRATION
Office of Traffic & Safety
TRAFFIC ENGINEERING DESIGN DIVISION

HALFWAY BOULEVARD AND I-81 N.B. RAMP "D"

DRAWN BY: SR BARANOWSKI	COUNTY: WASHINGTON	TS NO. 1582A	SHEET NO. 6 OF 7
CHECK BY: RR ZACHERL	LOG MILE: 21 0081 04.61		
DATE: 9/2/98	F.A.P. NO.	T.I.M.S. NO. G597	
SCALE: 1"=20'	S.H.A. NO. WA923921		

FILE:f:\2002\12 2001-12e\task33\dgn\hdf fwayvid01-8mb.dgn
DATE:3-AUG-04 09:25