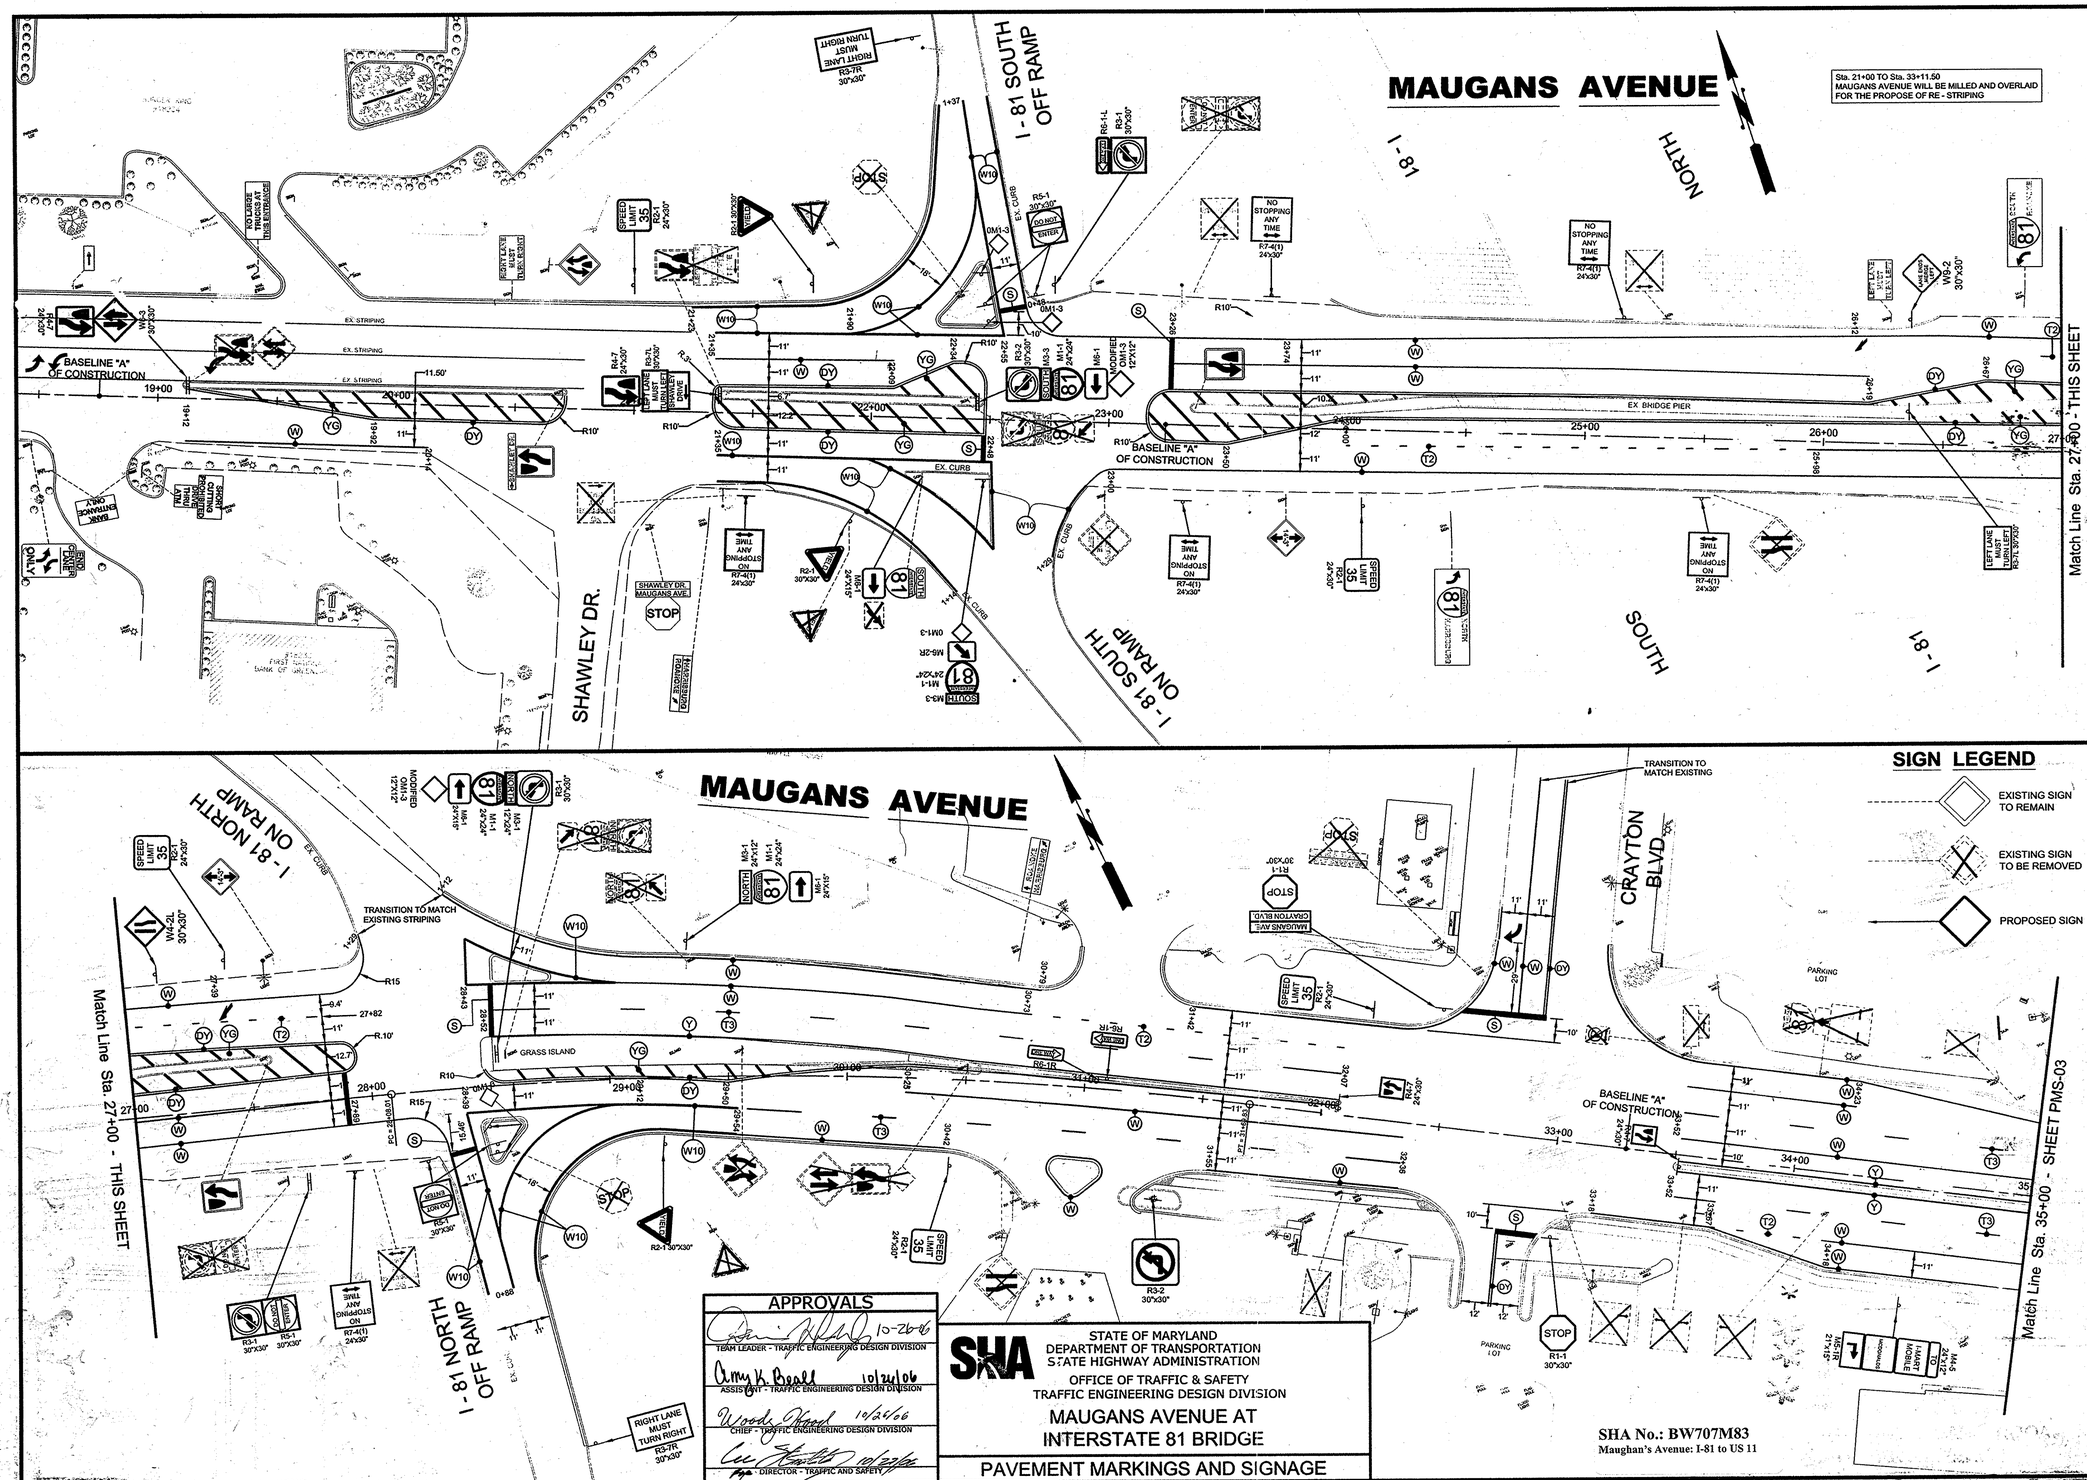

APPROVALS	
TEAM LEADER - TRAFFIC ENGINEERING DESIGN DIVISION	10-26-06
ASSISTANT - TRAFFIC ENGINEERING DESIGN DIVISION	10/26/06
CHIEF - TRAFFIC ENGINEERING DESIGN DIVISION	10/26/06
DIRECTOR - TRAFFIC AND SAFETY	10/27/06

SHA

STATE OF MARYLAND
DEPARTMENT OF TRANSPORTATION
STATE HIGHWAY ADMINISTRATION
OFFICE OF TRAFFIC & SAFETY
TRAFFIC ENGINEERING DESIGN DIVISION

MAUGANS AVENUE AT INTERSTATE 81 BRIDGE

PAVEMENT MARKINGS AND SIGNAGE

SHA No.: BW707M83
Maughan's Avenue: I-81 to US 11

NO.	REVISION DESCRIPTION	BY	DATE

DESIGNED BY:
DRAWN BY:
CHECKED BY:
DATE: 10-11-06

DIVISION OF PUBLIC WORKS
WASHINGTON COUNTY, MARYLAND
ENGINEERING DEPARTMENT

Washington County Administration Building
80 W. Baltimore St., Hagerstown, MD 21740
Phone: 240-313-2400 Fax: 240-313-2401

MAUGANS AVENUE
RECONSTRUCTION
PAVEMENT MARKINGS
AND SIGNAGE

SCALE
1" = 30'

SHEET NO.
PLAN AND PROFILE
PMS-02

PROJECT NO. 10-140

DWG. No. 53 OF 146