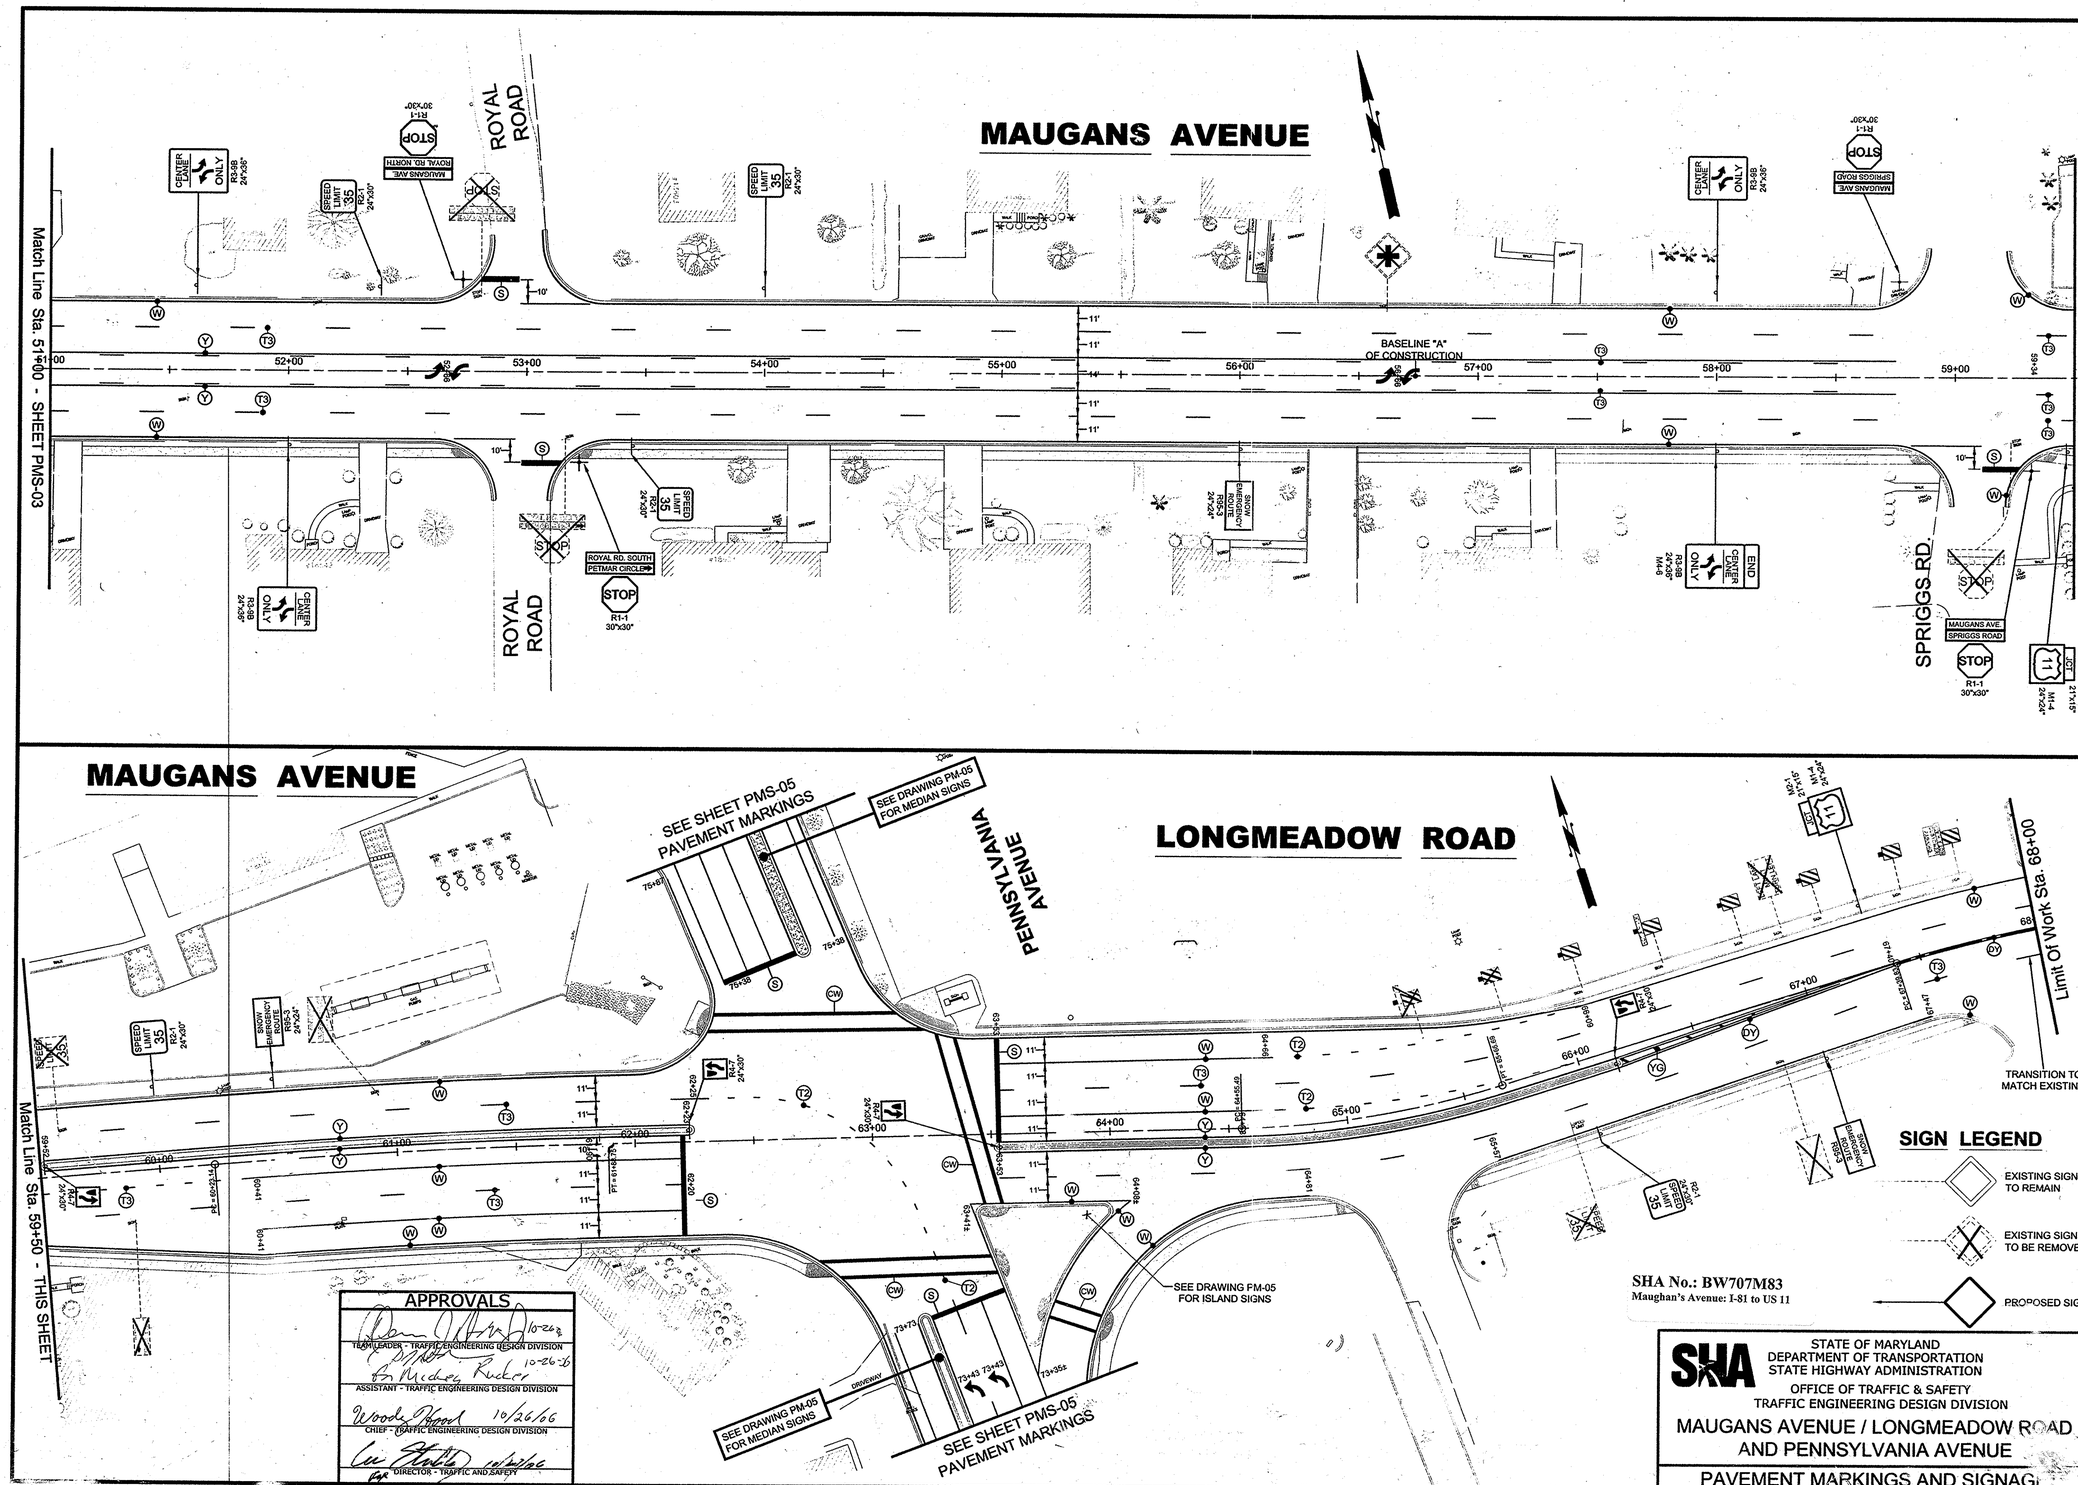
MAUGANS AVENUE
ROYAL ROAD
SPRIGGS RD.
LONGMEADOW ROAD
PENNSYLVANIA AVENUE
Match Line Sta. 51+00 - SHEET PMS-03
Match Line Sta. 59+50 - THIS SHEET
Limit Of Work Sta. 68+00
BASELINE "A" OF CONSTRUCTION
SEE SHEET PMS-05 PAVEMENT MARKINGS
SEE DRAWING PM-05 FOR MEDIAN SIGNS
SEE DRAWING FM-05 FOR ISLAND SIGNS
TRANSITION TO MATCH EXISTING
SIGN LEGEND
EXISTING SIGN TO REMAIN
EXISTING SIGN TO BE REMOVED
PROPOSED SIGN
SHA No.: BW707M83
Maughan's Avenue: I-81 to US 11
APPROVALS
TEAM LEADER - TRAFFIC ENGINEERING DESIGN DIVISION
ASSISTANT - TRAFFIC ENGINEERING DESIGN DIVISION
CHIEF - TRAFFIC ENGINEERING DESIGN DIVISION
DIRECTOR - TRAFFIC AND SAFETY
STATE OF MARYLAND
DEPARTMENT OF TRANSPORTATION
STATE HIGHWAY ADMINISTRATION
OFFICE OF TRAFFIC & SAFETY
TRAFFIC ENGINEERING DESIGN DIVISION
MAUGANS AVENUE / LONGMEADOW ROAD AND PENNSYLVANIA AVENUE
PAVEMENT MARKINGS AND SIGNAGE
DIVISION OF PUBLIC WORKS
WASHINGTON COUNTY, MARYLAND
ENGINEERING DEPARTMENT
Washington County Administration Building
80 W. Baltimore St., Hagerstown, MD 21740
Phone: 240-313-2400 Fax: 240-313-2401
MAUGANS AVE. & LONGMEADOW RD. RECONSTRUCTION
PAVEMENT MARKINGS AND SIGNAGE
SCALE 1" = 30'
SHEET NO. PLAN AND PROFILE PMS-04
PROJECT NO.
DWG. No. 55 OF 146
REVISION DESCRIPTION
DATE
BY
NO.
DESIGNED BY: DAM
DRAWN BY:
CHECKED BY:
DATE: 10-11-06