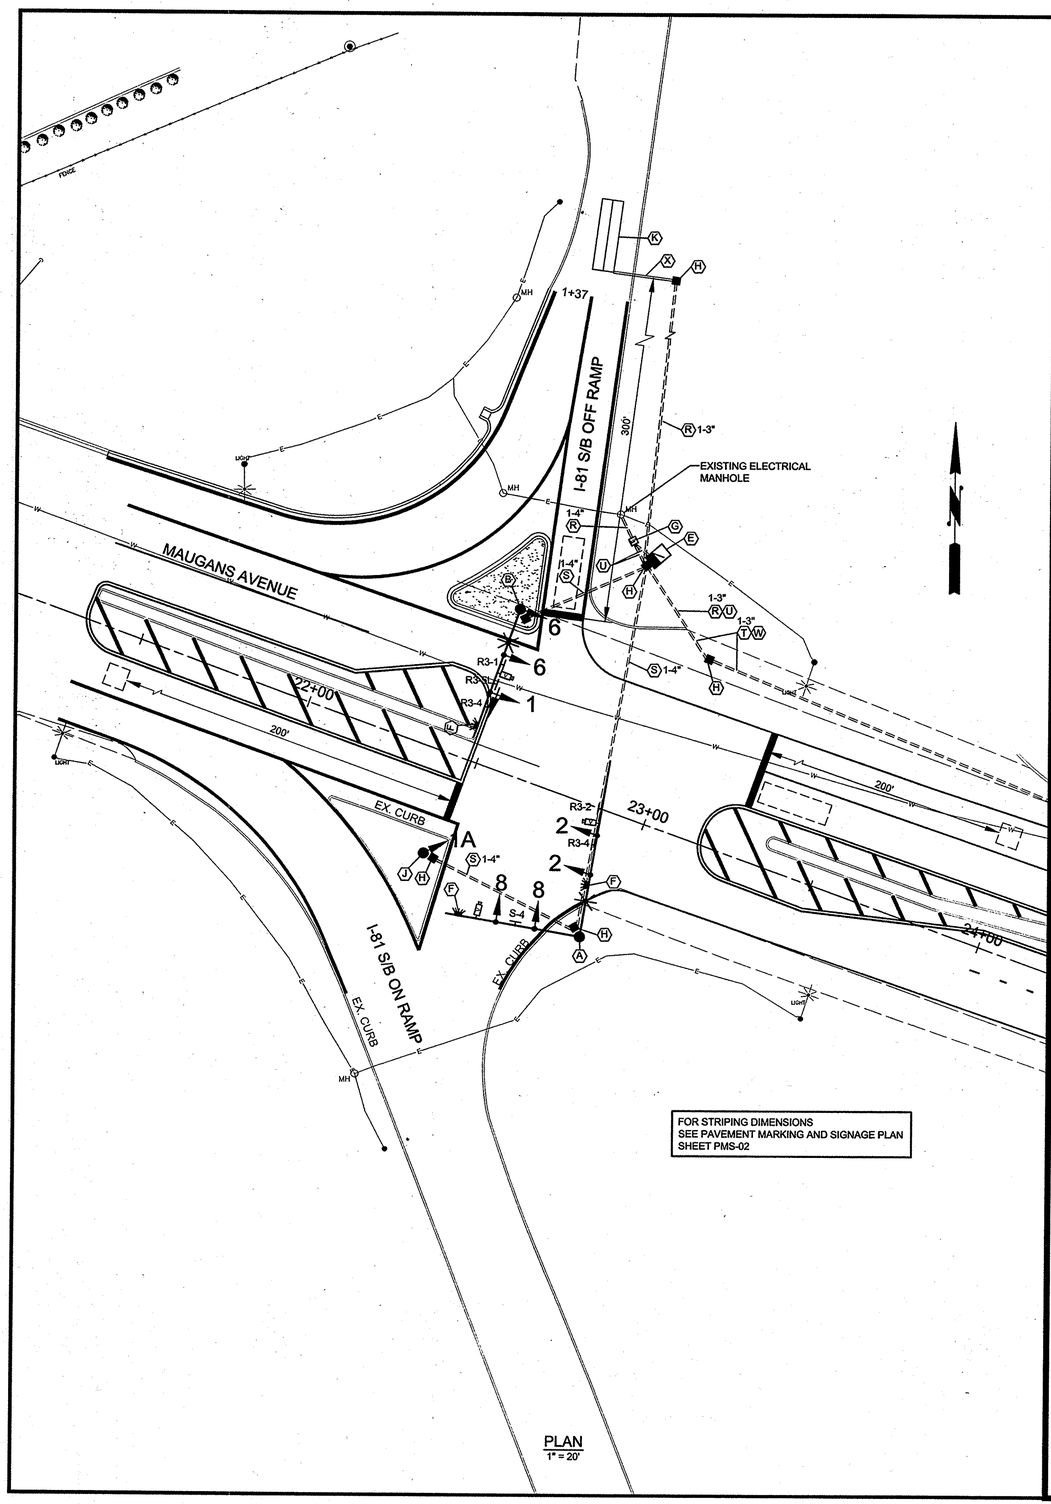

PLAN
1" = 20'

PHASE CHART

	1	1A	2	6	8
PHASE 1 + 6	G ◄G–	G ◄G–	R	G	R
1 + 6 CHANGE	G ◄Y–	G ◄Y–	R	G	R
PHASE 2 + 6	G	R	G	G	R
2 + 6 CHANGE	Y	R	Y	Y	R
PHASE 8	R	R	R	R	G
8 CHANGE	R	R	R	R	Y
FLASHING OPERATION	FL/Y	FL/R	FL/Y	FL/Y	FL/R

WIRING DIAGRAM
NTS

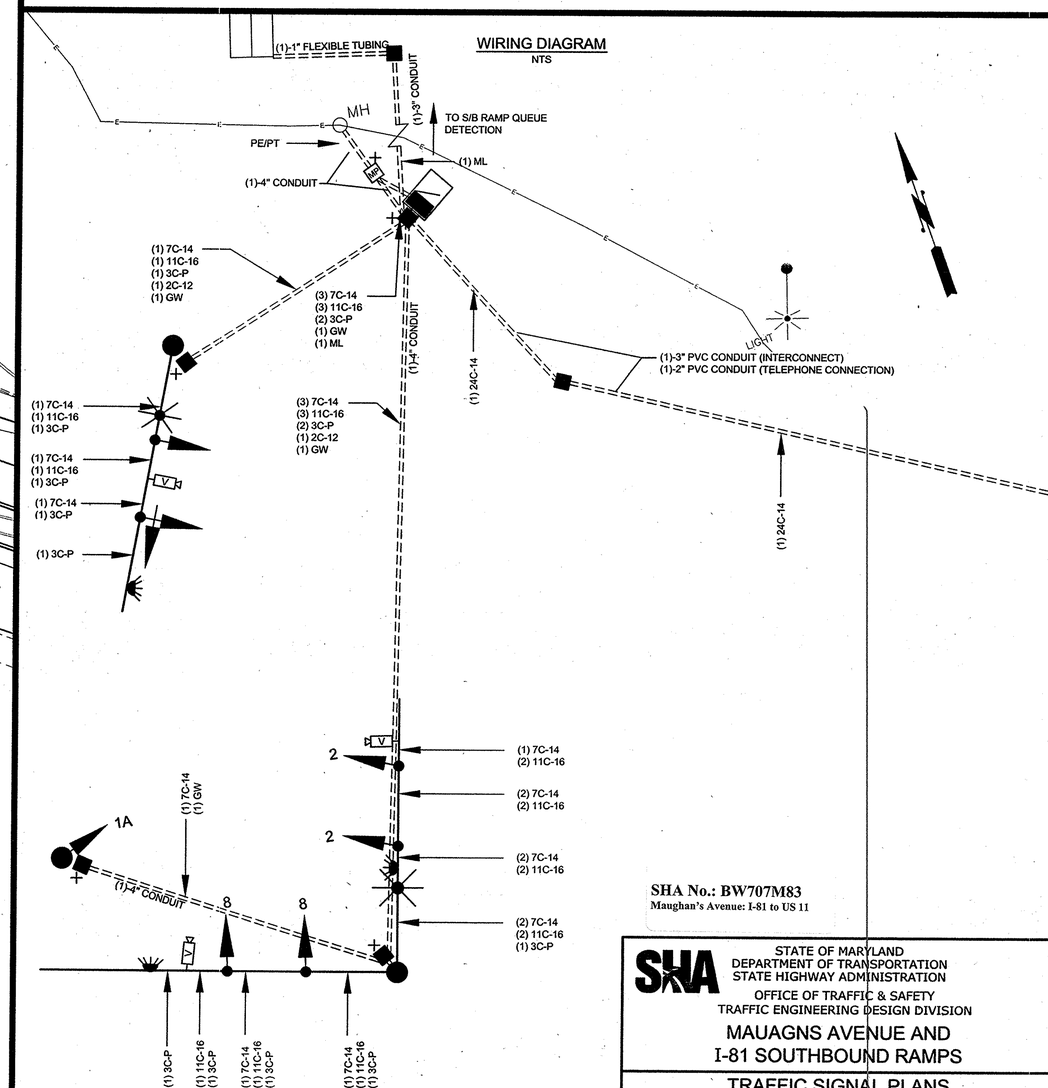

SHA No.: BW707M83
Maughan's Avenue: I-81 to US 11

STATE OF MARYLAND
DEPARTMENT OF TRANSPORTATION
STATE HIGHWAY ADMINISTRATION
OFFICE OF TRAFFIC & SAFETY
TRAFFIC ENGINEERING DESIGN DIVISION

MAUAGNS AVENUE AND
I-81 SOUTHBOUND RAMPS

TRAFFIC SIGNAL PLANS

NO.	REVISION DESCRIPTION	BY	DATE

DESIGNED BY:
DRAWN BY:
CHECKED BY:
DATE: 10-25-06

DIVISION OF PUBLIC WORKS
WASHINGTON COUNTY, MARYLAND
ENGINEERING DEPARTMENT

Washington County Administration Building
80 W. Baltimore St., Hagerstown, MD 21740
Phone: 240-313-2400 Fax: 240-313-2401

MAUGANS AVE. & PENNSYLVANIA AVE.
RECONSTRUCTION
SIGNAL PLANS
I-81 SOUTHBOUND RAMPS

SCALE
AS SHOWN

SHEET NO.
SP-03

PROJECT NO. 10-140

DWG. No. 60 OF 146