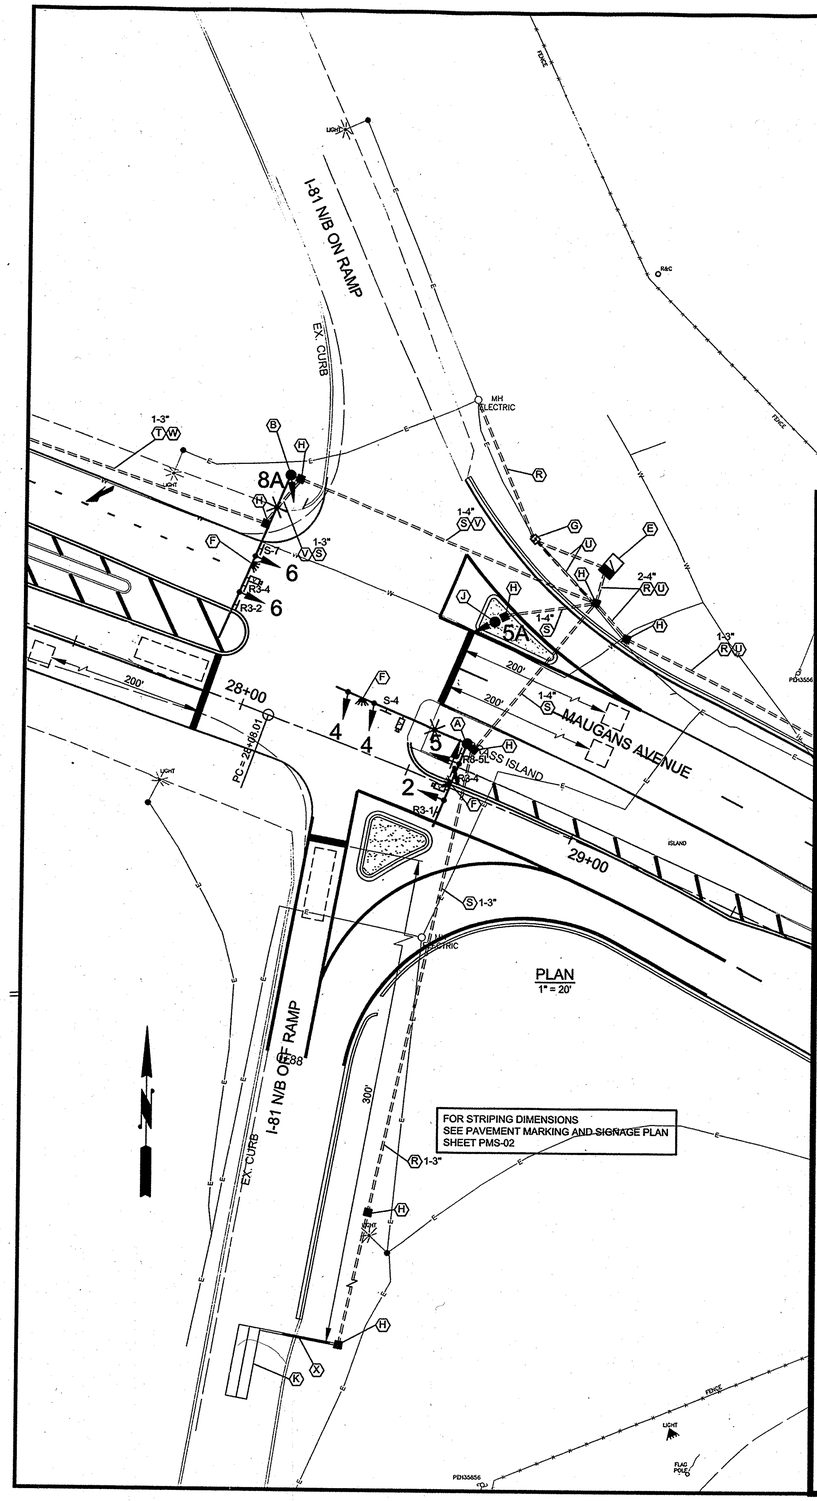

PLAN
1" = 20'

PHASE CHART

	2	4	5	5A	6
PHASE 2 + 5	G	R	G ◄G–	G ◄G–	R
2 + 5 CHANGE	G	R	G ◄Y–	G ◄Y–	R
PHASE 2 + 6	G	R	G	R	G
2 + 6 CHANGE	Y	R	Y	R	Y
PHASE 4	R	G	R	R	R
4 CHANGE	R	Y	R	R	R
FLASHING OPERATION	FL/Y	FL/R	FL/Y	FL/R	FL/Y

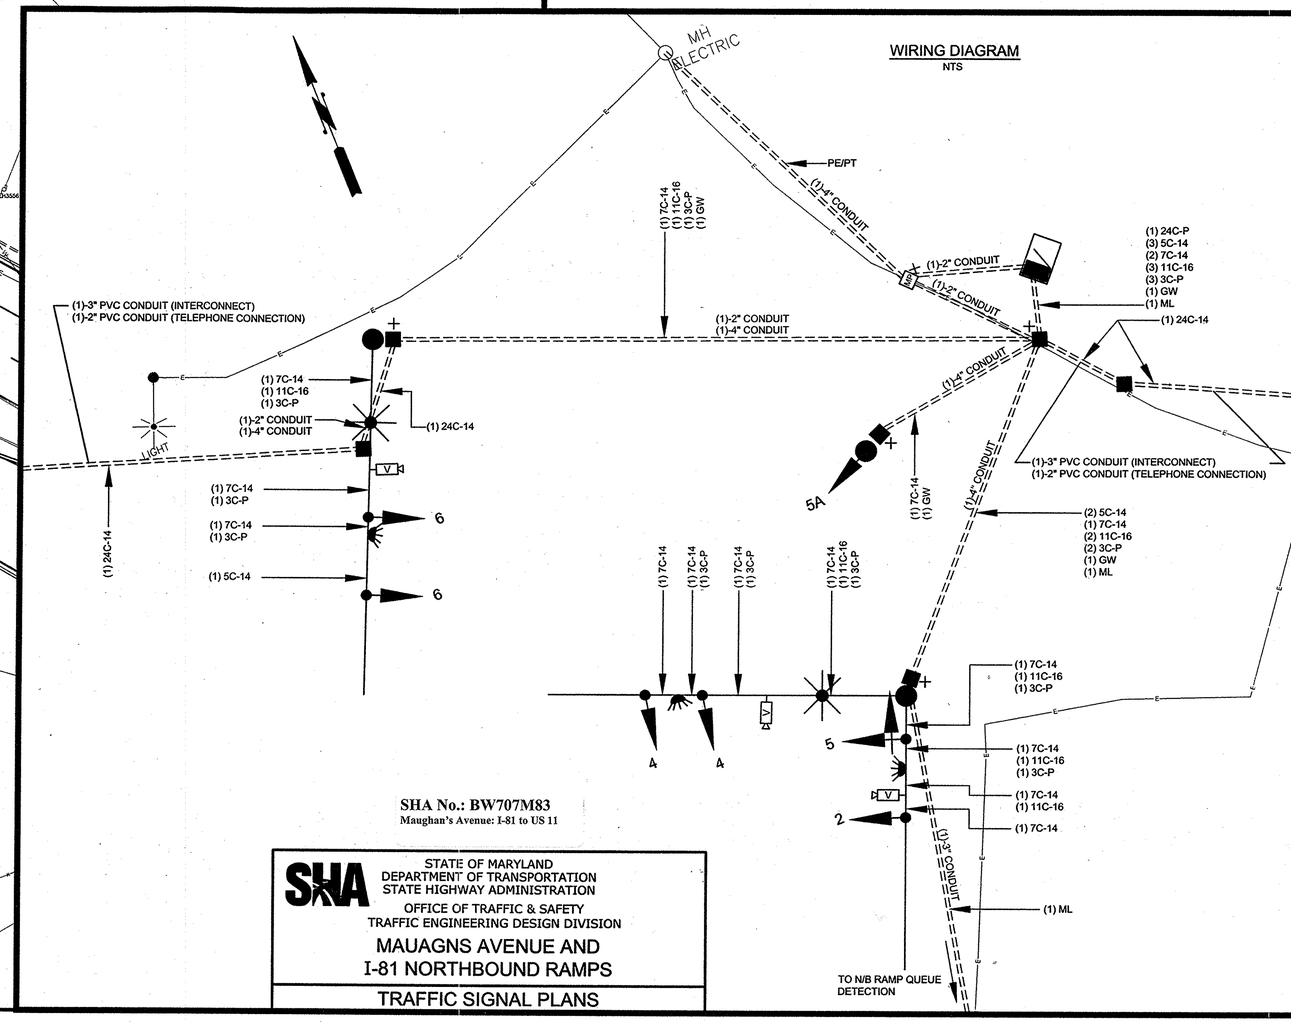

WIRING DIAGRAM
NTS

SHA No.: BW707M83
Maughan's Avenue: I-81 to US 11

SHA
STATE OF MARYLAND
DEPARTMENT OF TRANSPORTATION
STATE HIGHWAY ADMINISTRATION
OFFICE OF TRAFFIC & SAFETY
TRAFFIC ENGINEERING DESIGN DIVISION

MAUAGNS AVENUE AND
I-81 NORTHBOUND RAMPS

TRAFFIC SIGNAL PLANS

NO.	REVISION DESCRIPTION	BY	DATE

DESIGNED BY: D.A.M.
DRAWN BY: D.A.M.
CHECKED BY: R.J.S.
DATE: 10-25-40

DIVISION OF PUBLIC WORKS
WASHINGTON COUNTY, MARYLAND
ENGINEERING DEPARTMENT

Washington County Administration Building
80 W. Baltimore St., Hagerstown, MD 21740
Phone: 240-313-2400 Fax: 240-313-2401

MAUGANS AVE. & PENNSYLVANIA AVE.
RECONSTRUCTION

SIGNAL PLANS
I-81 NORTHBOUND RAMPS

SCALE
AS SHOWN

SHEET NO.
SP-06

PROJECT NO. 10-140

DWG. No. 63 OF 146