CONSTRUCTION DETAILS

A. USE PROPOSED CONDUIT. INSTALL 12-PAIR COMMUNICATION CABLE. (SEE SIGNAL PLAN)
B. USE PROPOSED HANDHOLE. INSTALL 12-PAIR COMMUNICATION CABLE. (SEE SIGNAL PLAN)
C. USE PROPOSED BASE MOUNTED CABINET AND CONTROLLER. INSTALL 12 PAIR COMMUNICATION CABLE. (SEE SIGNAL PLAN)
D. INSTALL 3 IN. PVC SCHEDULE 80 ELECTRICAL CONDUIT - TRENCHED. INSTALL 12-PAIR COMMUNICATION CABLE.
E. INSTALL 3 IN. PVC SCHEDULE 80 ELECTRICAL CONDUIT - BORED. INSTALL 12-PAIR COMMUNICATION CABLE.
F. INSTALL HANDHOLE. INSTALL 12-PAIR COMMUNICATION CABLE.

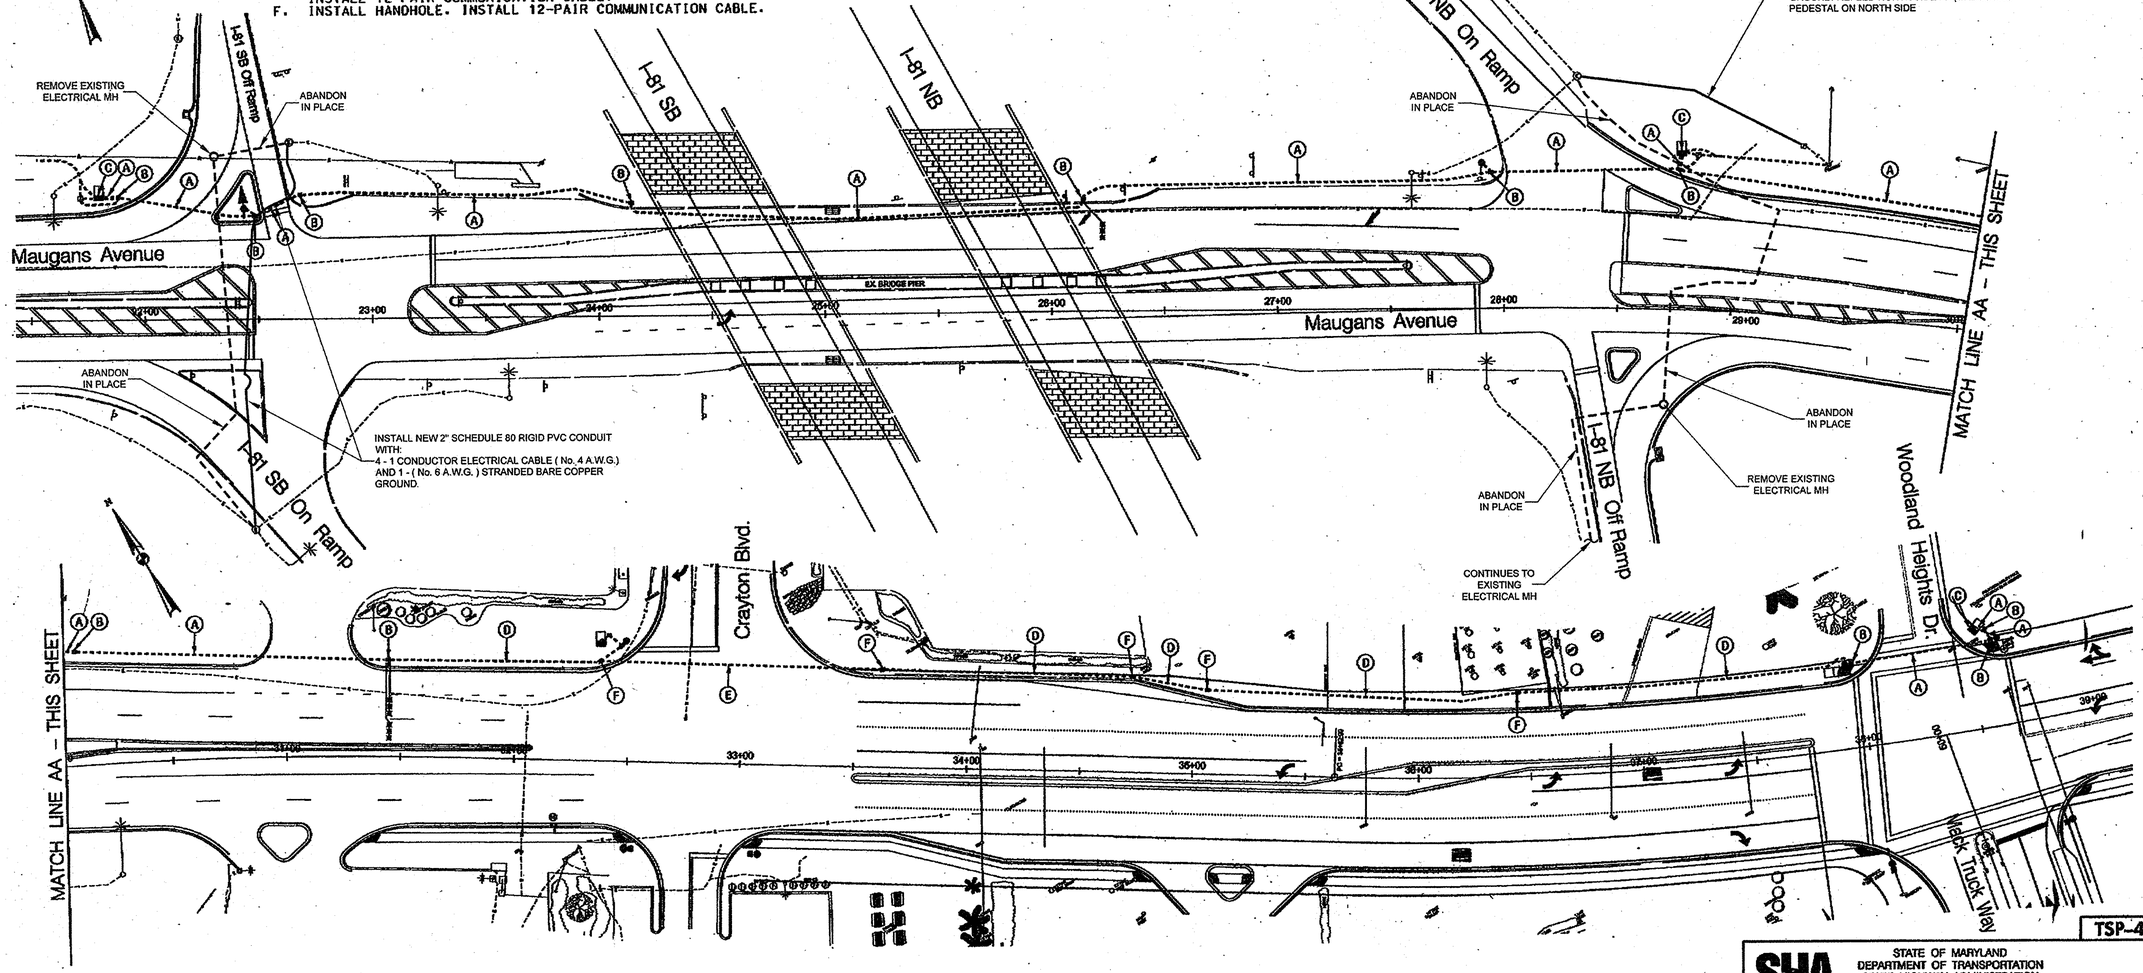


TSP-4

GENERAL NOTES

PROPOSED HANDHOLES SHALL BE LOCATED A MAXIMUM 200 FT. APART.

WR&A
Whitman, Requardt and Associates, LLP
Engineers, Architects and Planners
801 South Caroline Street
Baltimore, Maryland 21231
410-235-3450

BY: skloss

| NO. | DATE | DESCRIPTION | BY |
|---|---|---|---|
| A | 05-12-08 | PER AGREEMENT WITH MD-SHA 04-21-08 ON SITE FIELDING | GLJ |

APPROVALS
TEAM LEADER 1-16-07
ASST. DIV. CHIEF
DIVISION CHIEF 1/16/07
OFFICE DIRECTOR 1/16

REVISIONS

PLOTTED: Monday, January 15, 2007 AT 02:44 PM
FILE: n:\31003-008\pubdf\203-C004_maugans.dgn

SHA
STATE OF MARYLAND
DEPARTMENT OF TRANSPORTATION
STATE HIGHWAY ADMINISTRATION
OFFICE OF TRAFFIC & SAFETY
TRAFFIC ENGINEERING DESIGN DIVISION

Maugans Avenue from I-81 SB Ramp to I-81 NB Ramp
Maugansville, MD

## INTERCONNECT PLAN

SCALE 1" = 30' DATE 1/12/2007 CONTRACT NO. RD-MA-140-10

DESIGNED BY S. Bloss
DRAWN BY S. Bloss
CHECKED BY M. Leary
FAP NO. SEE TITLE SHEET
COUNTY Washington
LOGMILE
TMS NO.
TOD NO.

TS NO. | DRAWING TSP-4 - 4 OF 8 | SHEET NO. OF #

10-140