PROJECT DESCRIPTION

I. GENERAL

THIS PROJECT INVOLVES THE INSTALLATION OF A TEMPORARY TRAFFIC CONTROL SIGNAL FOR A ONE WAY BRIDGE OPERATION, BRIDGE NO. 21059, AT THE INTERSECTION OF MD 64 OVER CSX RAIL LINE AND MD 491.
MD 64 RUNS IN A NORTH-SOUTH DIRECTION.

II. INTERSECTION OPERATION

THIS INTERSECTION WILL OPERATE IN A NEMA THREE PHASE FULL TRAFFIC ACTUATED MODE, FOR A ONE WAY BRIDGE OPERATION.

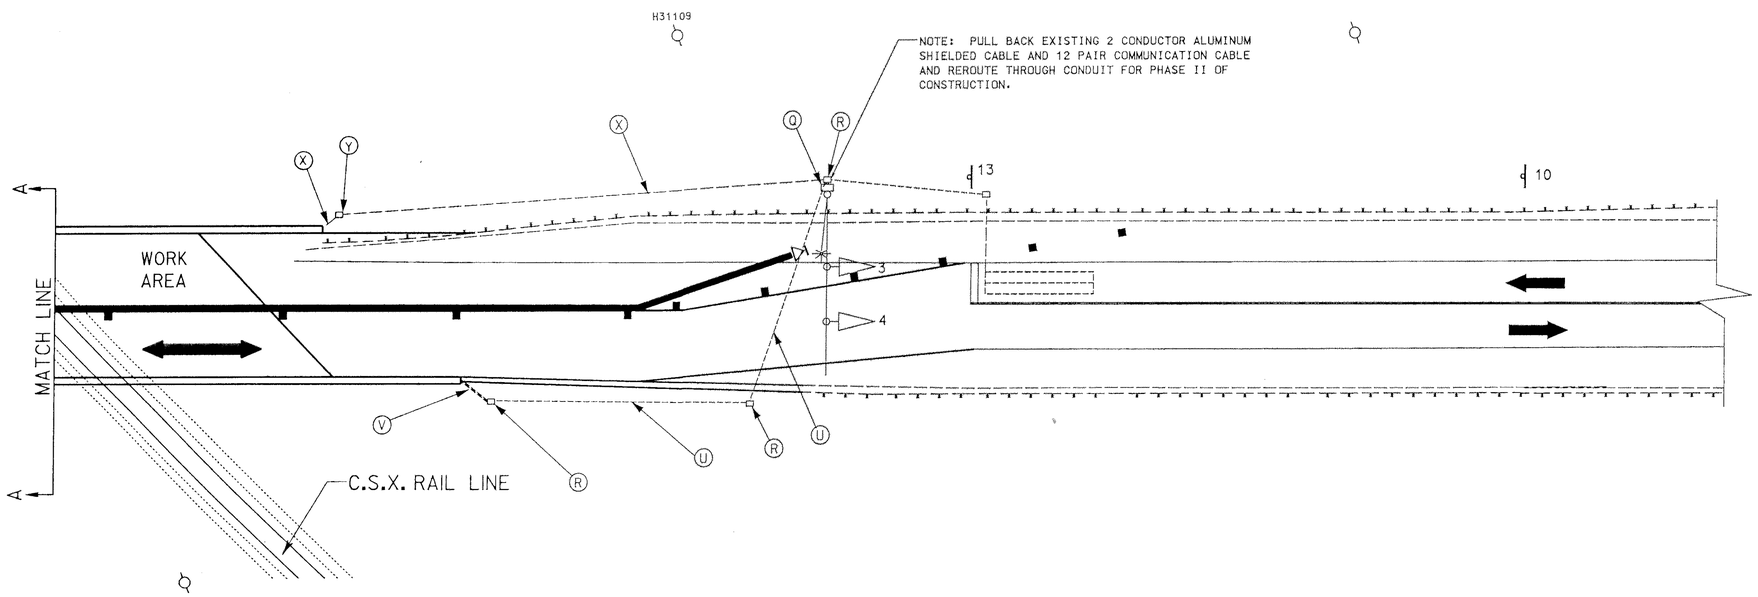

REVISIONS	APPROVALS
	TEAM LEADER, TRAFFIC ENGINEERING DESIGN DIVISION 9/29/99
	ASST. CHIEF TRAFFIC ENGINEERING DESIGN DIVISION 9/29/99
	CHIEF, TRAFFIC ENGINEERING DESIGN DIVISION 9-29-99
	DIRECTOR, TRAFFIC & SAFETY 9-29-99

MARYLAND DOT - STATE HIGHWAY ADMINISTRATION
Office of Traffic & Safety
TRAFFIC ENGINEERING DESIGN DIVISION

TEMPORARY SIGNAL - PHASE II
BRIDGE NO. 21059 ON MD 64
OVER C.S.X. TRANSPORTATION

DRAWN BY: GLYNIS	F.A.P. NO.	TS NO.	SHEET NO.
CHECKED BY:	S.H.A. NO. WA991B21		
SCALE: 1"= 20'	COUNTY: WASHINGTON	T.I.M.S. NO. D324	4 OF 4
DATE: SEPT. 29.1999	LOG MILE:		

\Traffic\ed 8472\D324H.dgn Sep. 29, 1999 11:55:53