F H WA REGION NO	STATE	FED. AID PROJ. NO	SHEET NO.	TOTAL SHEETS
3	MD.	NH-G-70-1(201)29N		

NOTE:

1. PAVEMENT MARKINGS SHOWN ARE APPROXIMATE AND TO BE INSTALLED BY THE CONTRACTOR IN ACCORDANCE TO SHA STANDARDS.
2. PROPOSED GEOMETRICS TO BE INSTALLED BY DEVELOPER.

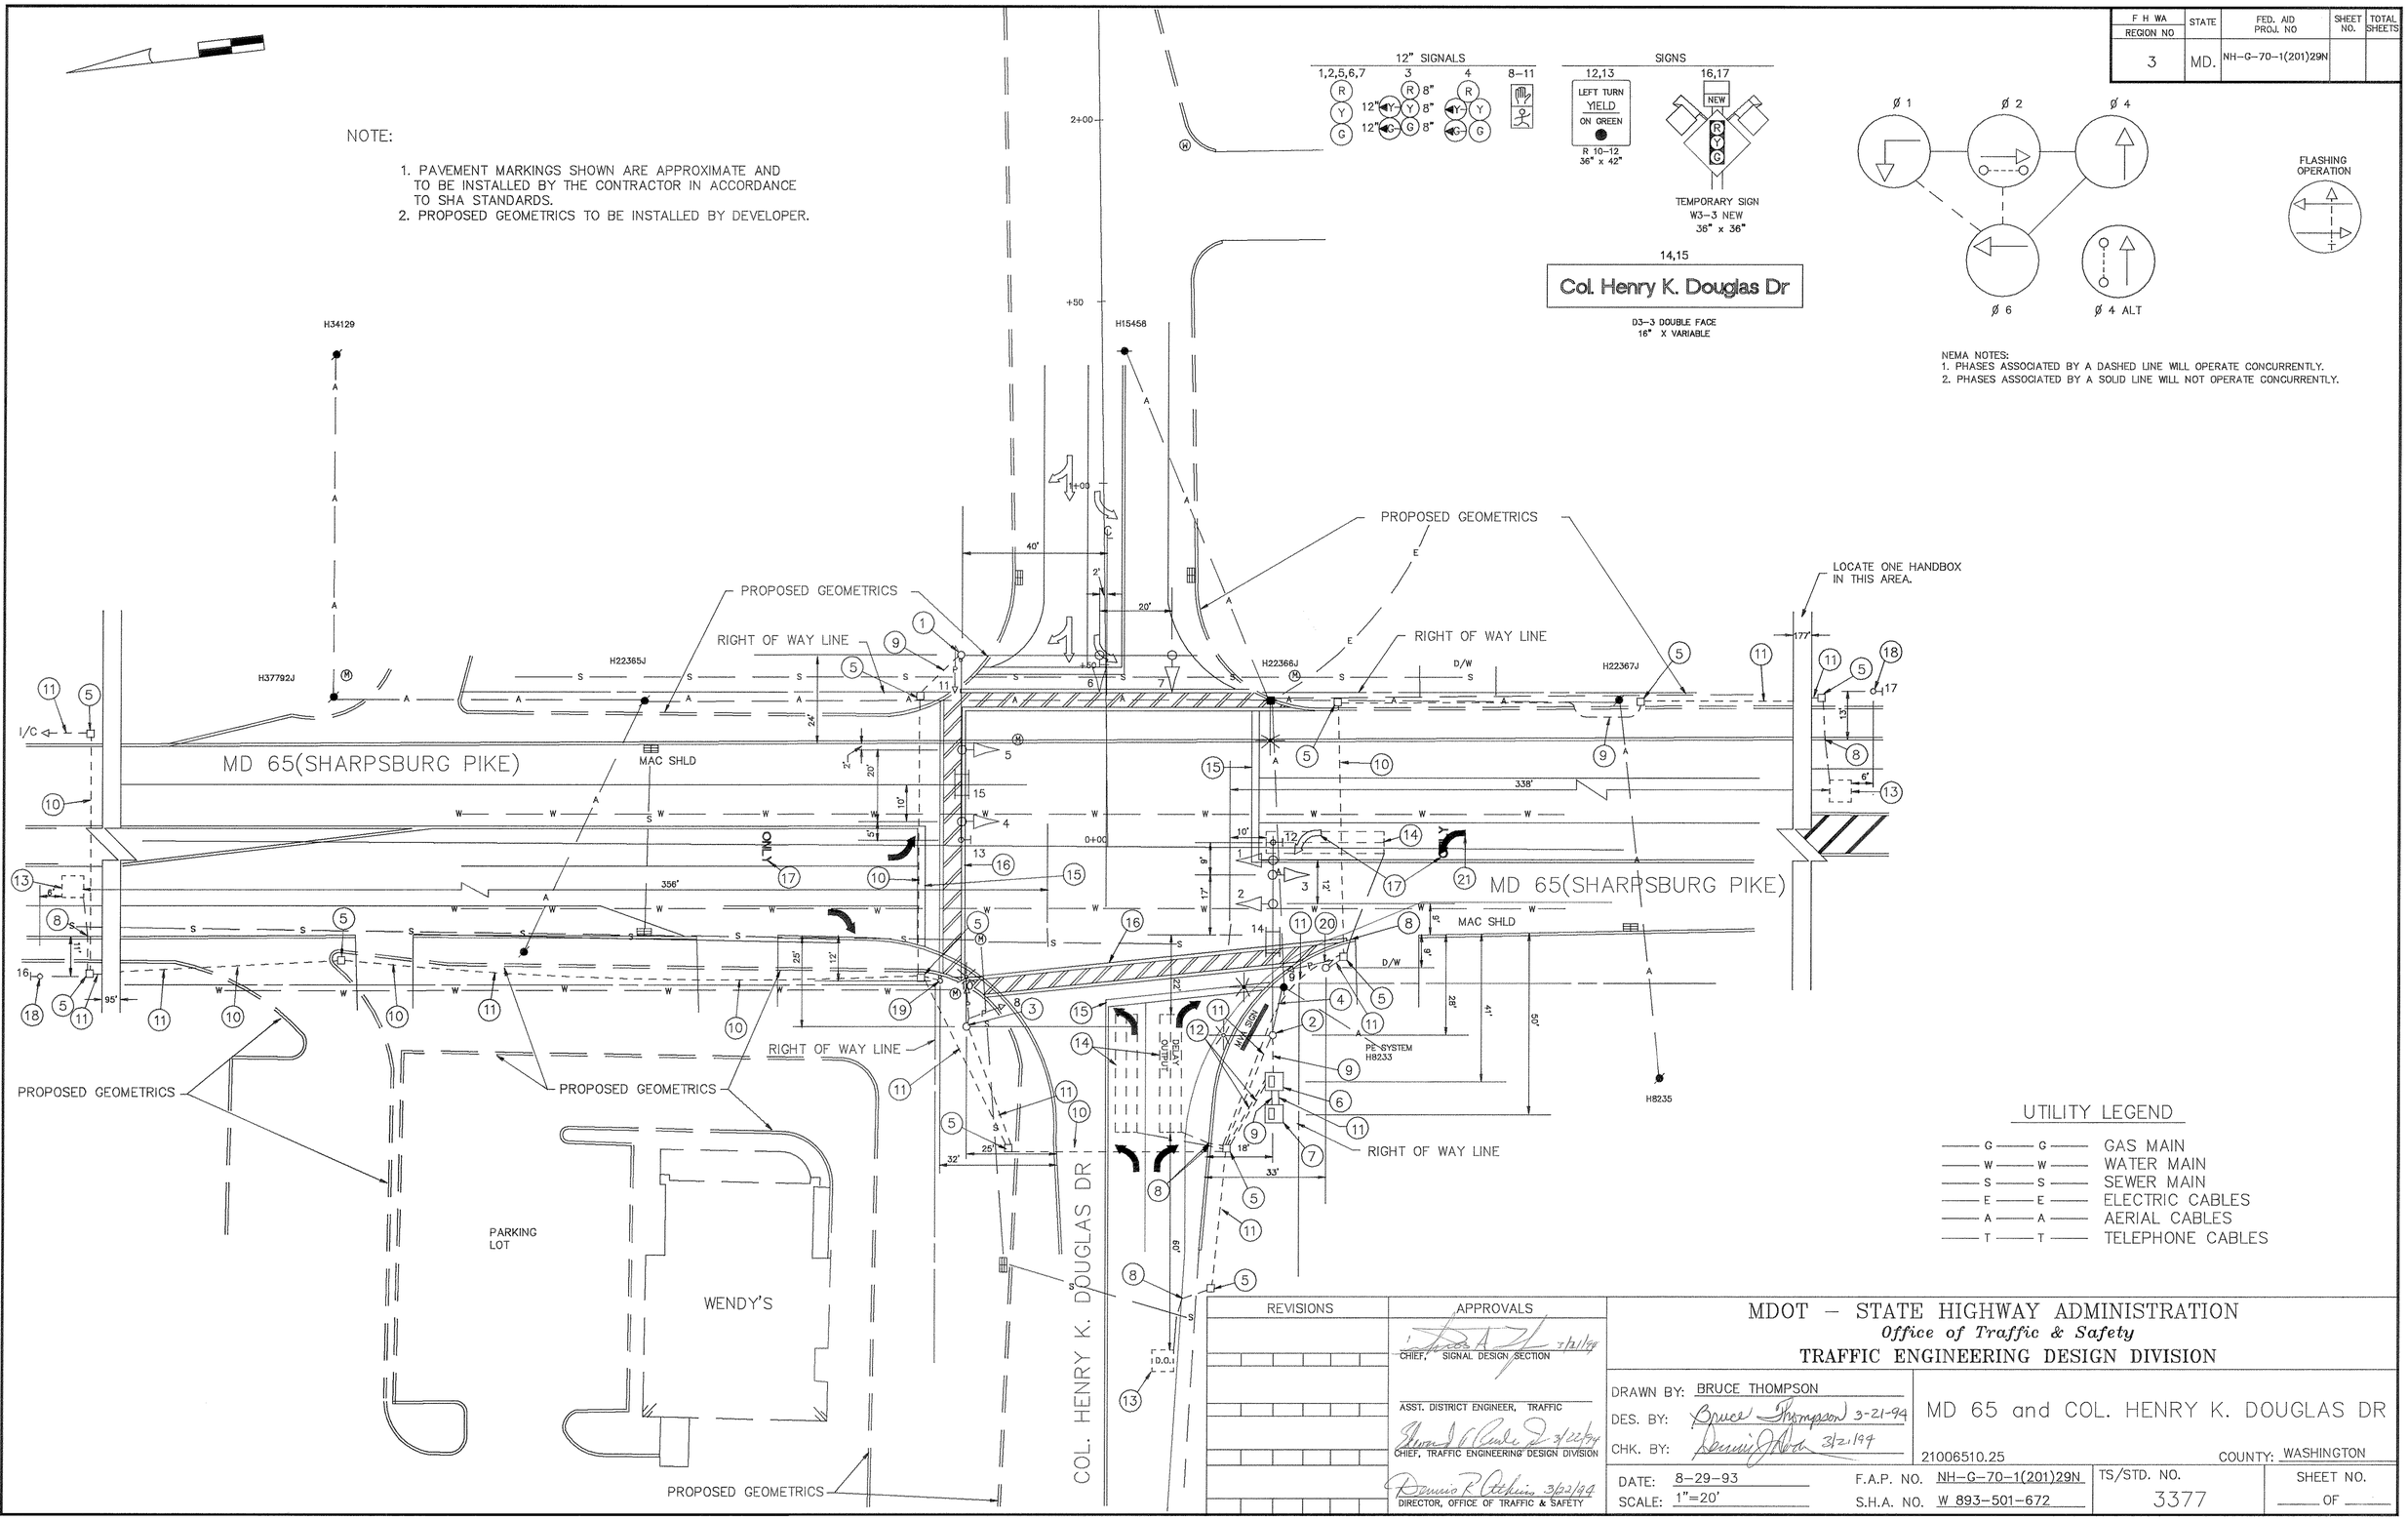

REVISIONS	APPROVALS
	CHIEF, SIGNAL DESIGN SECTION 3/21/94
	ASST. DISTRICT ENGINEER, TRAFFIC
	CHIEF, TRAFFIC ENGINEERING DESIGN DIVISION 3/22/94
	DIRECTOR, OFFICE OF TRAFFIC & SAFETY 3/22/94

MDOT – STATE HIGHWAY ADMINISTRATION
Office of Traffic & Safety
TRAFFIC ENGINEERING DESIGN DIVISION

DRAWN BY: BRUCE THOMPSON
DES. BY: Bruce Thompson 3-21-94
CHK. BY: Dennis J. Atkins 3/21/94

MD 65 and COL. HENRY K. DOUGLAS DR

21006510.25

COUNTY: WASHINGTON

DATE: 8-29-93
SCALE: 1"=20'
F.A.P. NO. NH-G-70-1(201)29N
S.H.A. NO. W 893-501-672
TS/STD. NO. 3377
SHEET NO. ___ OF ___

21006510.25