F.H.W.A. REGION NO.	STATE	FED. AID PROJ. NO.	SHEET NO.	TOTAL SHEETS
3	MD.		2	5

NOTE: (1) STOP BARS SHOWN ARE PROPOSED

SIGNALS 1-8
(R) (Y) (G)

PHASE 1

PHASE 2

FLASHING OPERATION

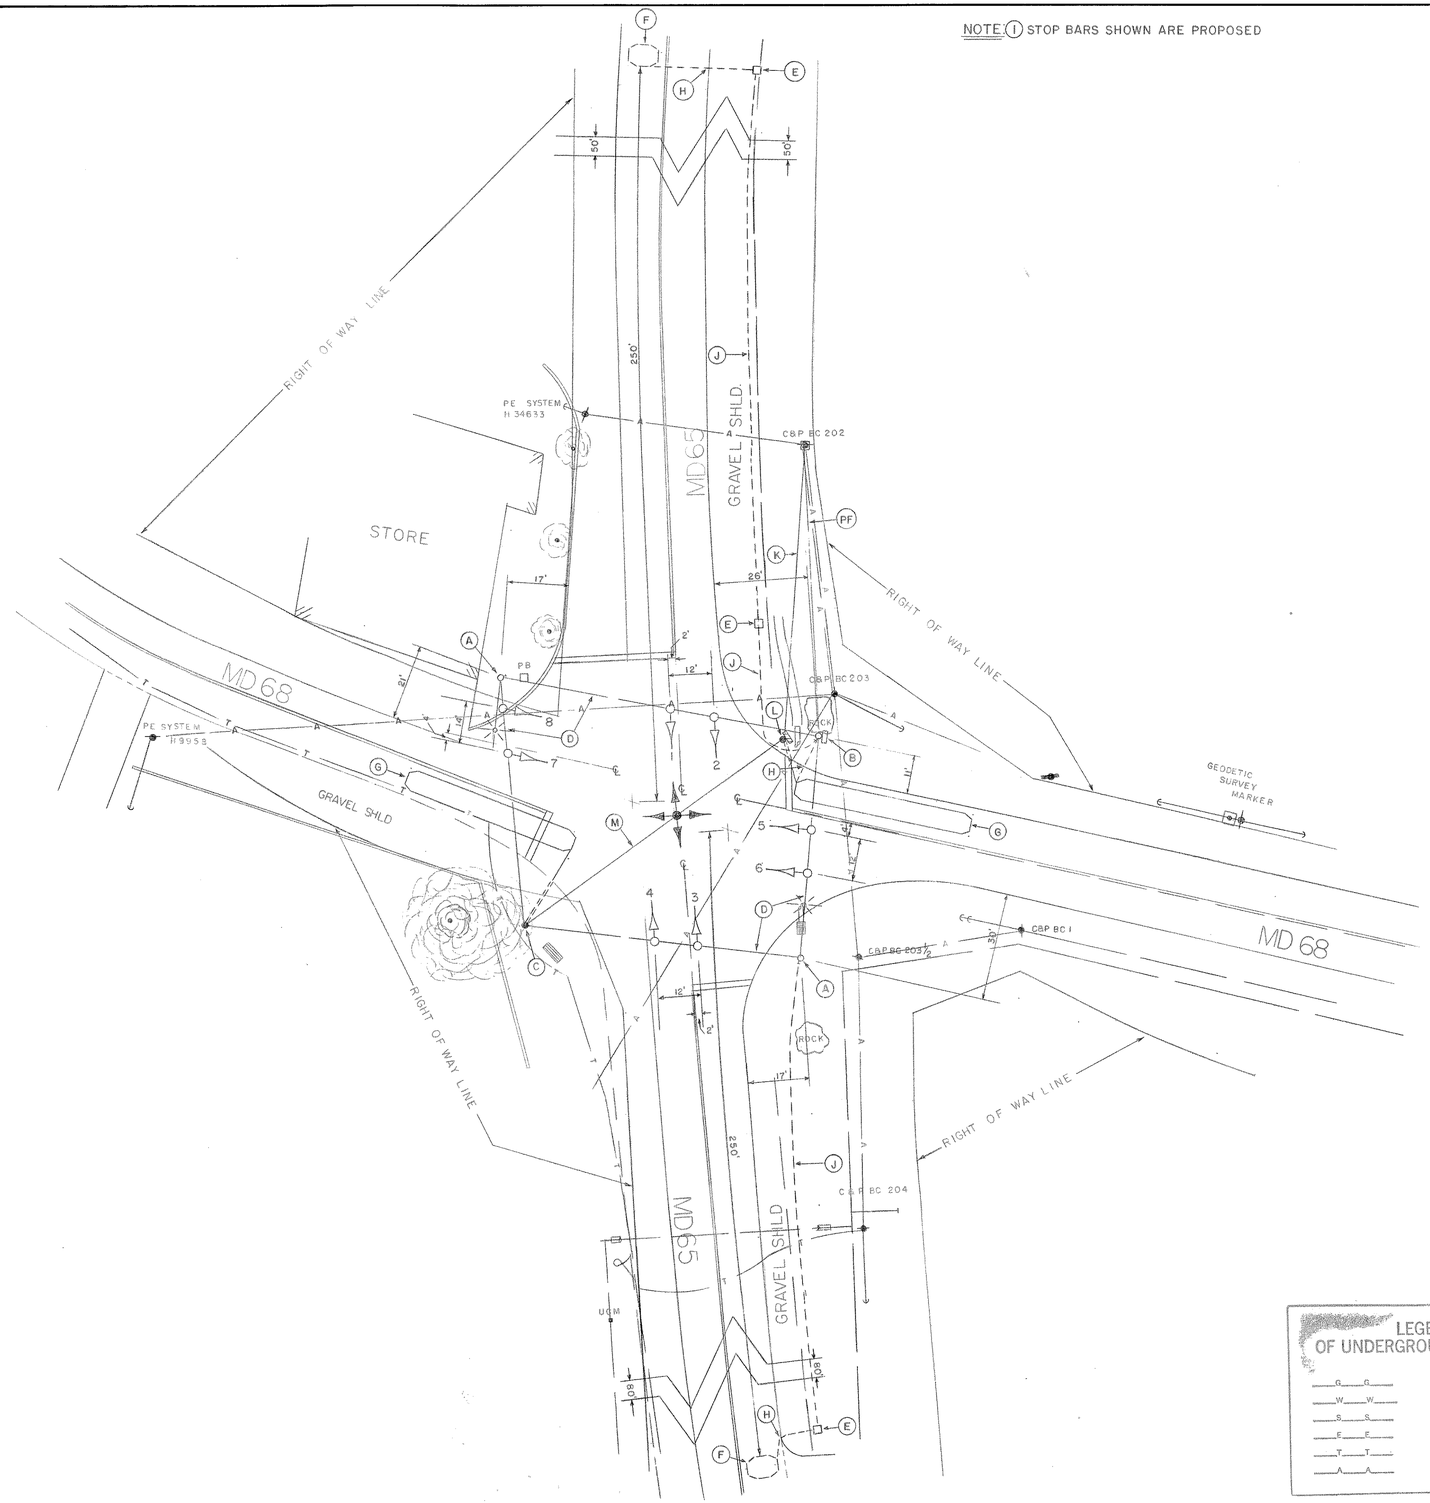

LEGEND OF UNDERGROUND UTILITIES

G G	GAS MAIN
W W	WATER MAIN
S S	SEWER MAIN
E E	ELECTRIC CABLES
T T	TELEPHONE CABLES
A A	AERIAL CABLES

Gene R Stoul 8/10/77
APPROVAL: REGIONAL TRAFFIC ENGINEER

Edward T Pinder Jr 8/19/77
APPROVAL: CHIEF BUREAU OF TRAFFIC ENGINEERING

Jim Fisk 8/17/77
APPROVAL: ASS'T. CHIEF ENGINEER TRAFFIC

REVISIONS

STATE OF MARYLAND
DEPARTMENT OF TRANSPORTATION
STATE HIGHWAY ADMINISTRATION

TRAFFIC DIVISION – BUREAU OF TRAFFIC ENGINEERING

MD 65 & MD 68

SCALE	DATE	CONTRACT NO.
1"=20'	8-12-74	AW-343-502-085

DRAWN BY: B THOMPSON
COUNTY: WASHINGTON
DESIGNED BY: J Hordon
SIGNAL NO.:
CHECKED BY: William J Richardson

DRAWING NO. TS-1201

BRUNING 44511 19927