F H WA REGION NO	STATE	FED. AID PROJ. NO	SHEET NO.	TOTAL SHEETS
3	MD.			

NEMA PHASING

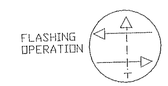

PROPOSED SIGNALS

1-4 12" Y

5,6 12" R

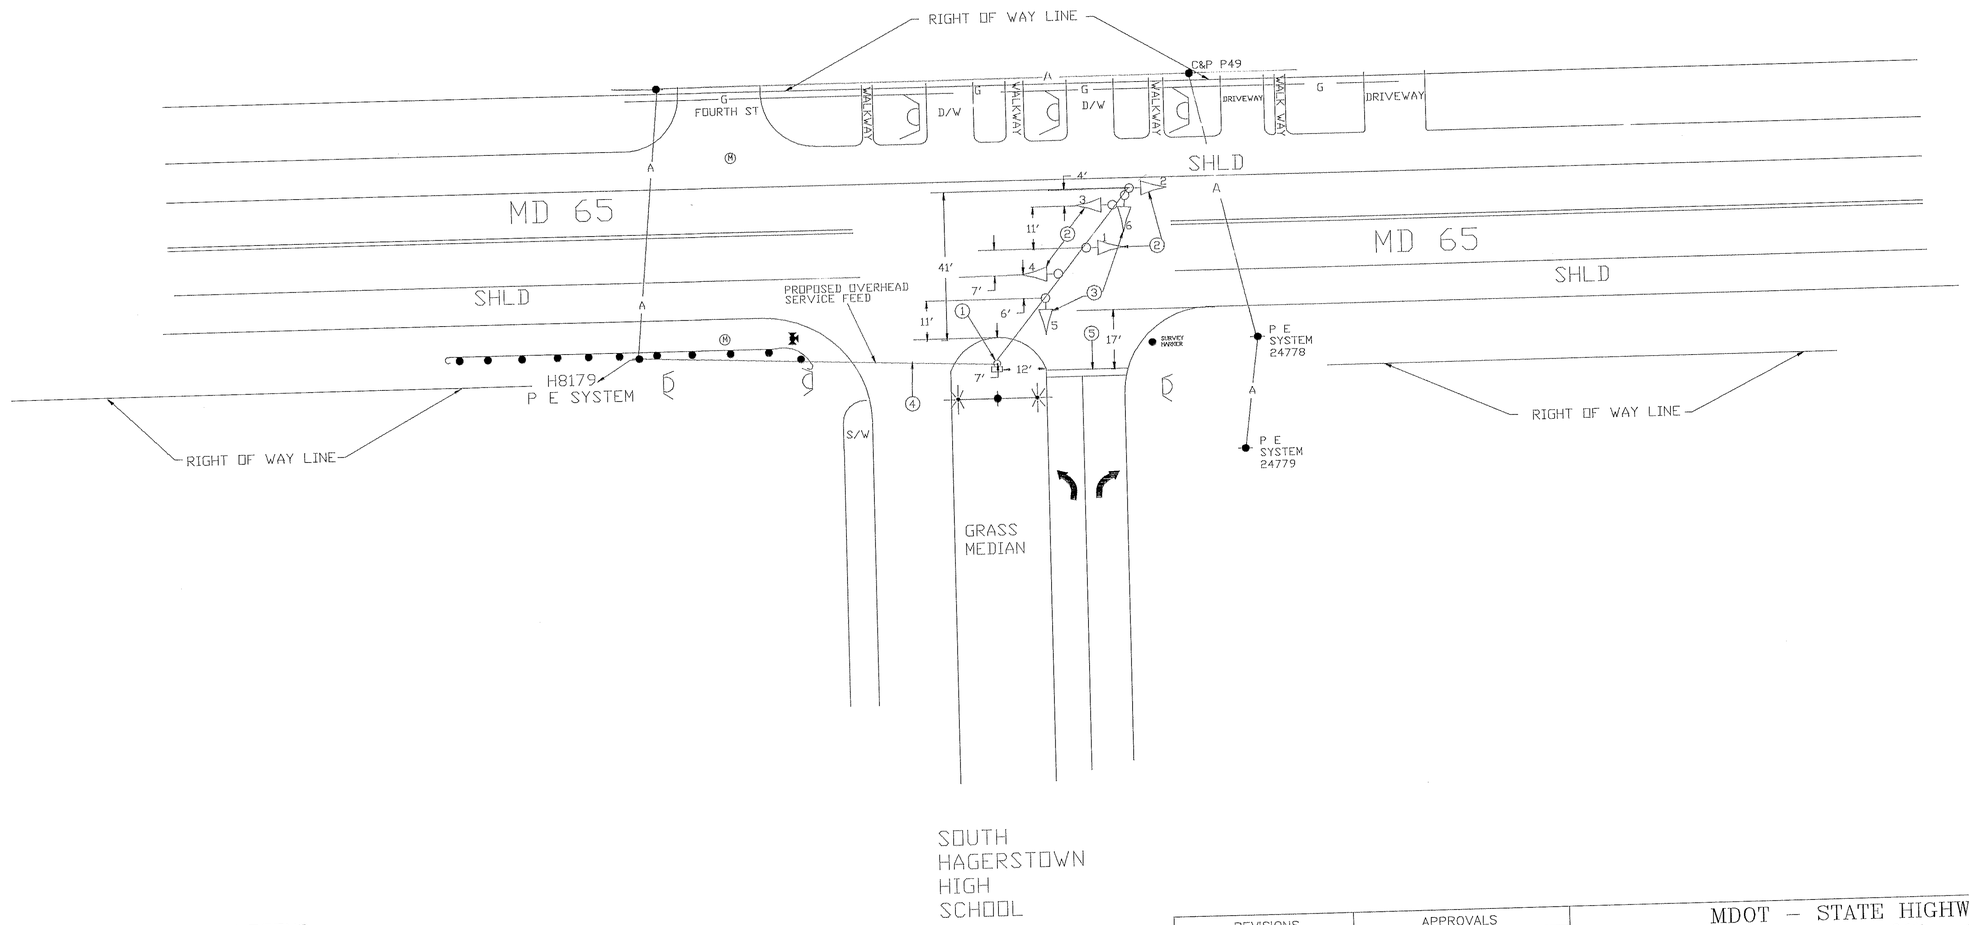

UTILITY LEGEND

—G—G—	GAS MAIN
—W—W—	WATER MAIN
—S—S—	SEWER MAIN
—E—E—	ELECTRIC CABLES
—A—A—	AERIAL CABLES
—T—T—	TELEPHONE CABLES

REVISIONS	APPROVALS
	CHIEF, SIGNAL / DESIGN SECTION 2/1/90
	ASST. DISTRICT ENGINEER, TRAFFIC 2/1/90
	CHIEF, TRAFFIC ENGINEERING DIVISION
	DEPUTY CHIEF ENGINEER, OFFICE OF TRAFFIC 3/5/90

MDOT – STATE HIGHWAY ADMINISTRATION

Office of Traffic

TRAFFIC ENGINEERING DIVISION SIGNAL #

MD 65 AND SOUTH HAGERSTOWN HIGH SCHOOL

DRAWN BY: DERRICK DICKERSON (A6.43)

DES. BY: DERRICK DICKERSON

CHK. BY: 2/26/90

COUNTY: WASHINGTON

DATE: 1/90

SCALE: 1" = 20'

F.A.P. NO.

S.H.A. NO.

TS/STD. NO. 2612

SHEET NO. OF

210065111.60