F.H.W.A. REGION NO.	STATE	FED. AID PROJ. NO.	SHEET NO.	TOTAL SHEETS
3	MD.			

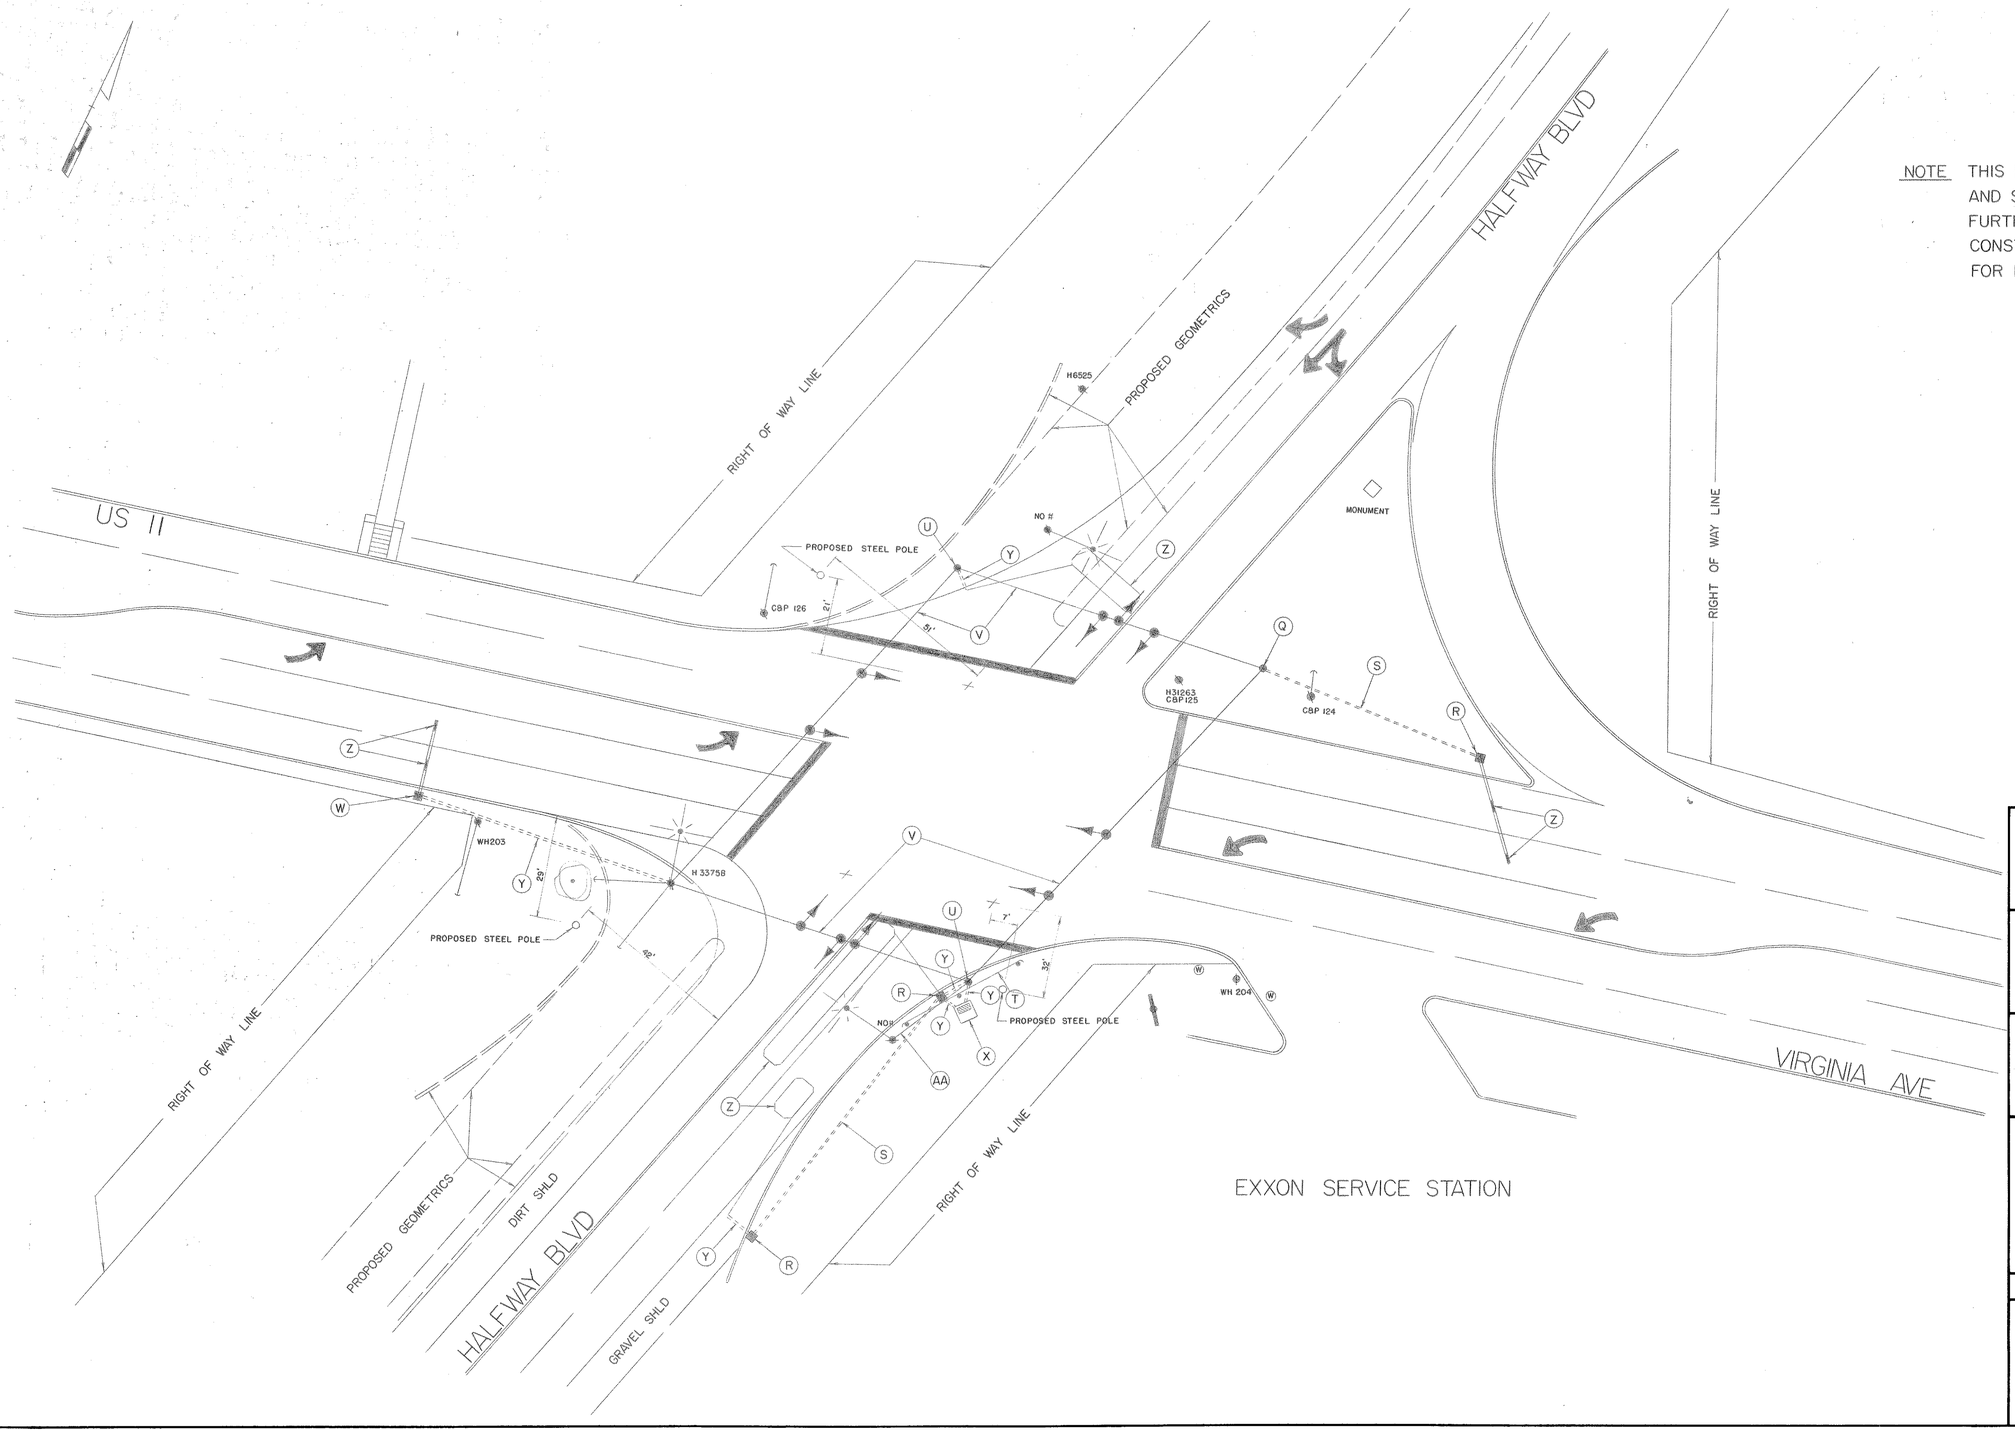

NOTE THIS DRAWING REPRESENTS EXISTING EQUIPMENT AND SHALL ONLY BE USED FOR REMOVAL OF, OR FURTHER USEAGE OF SUCH EQUIPMENT DURING CONSTRUCTION. REFER TO DRAWING TS-173D FOR FINAL EQUIPMENT PLACEMENT.

2/25/75 APPROVAL: REGIONAL TRAFFIC ENGINEER

2/26/75 APPROVAL: CHIEF-BUREAU OF TRAFFIC ENGINEERING

2/26/75 APPROVAL: ASS'T. CHIEF ENGINEER TRAFFIC

REVISIONS

STATE OF MARYLAND
DEPARTMENT OF TRANSPORTATION
STATE HIGHWAY ADMINISTRATION

TRAFFIC DIVISION – BUREAU OF TRAFFIC ENGINEERING

US 11 & HALFWAY BLVD

SCALE	DATE	CONTRACT NO.
1"=20'	1-13-75	W597X-000-685

DRAWN BY: R BRITTON COUNTY: WASHINGTON

DESIGNED BY: SIGNAL NO.: 21101

CHECKED BY: 2/25/75

DRAWING NO. TS-173XI

BRUNING 44-511 19927