F H WA REGION NO	STATE	FED. AID PROJ. NO	SHEET NO.	TOTAL SHEETS
3	MD.			

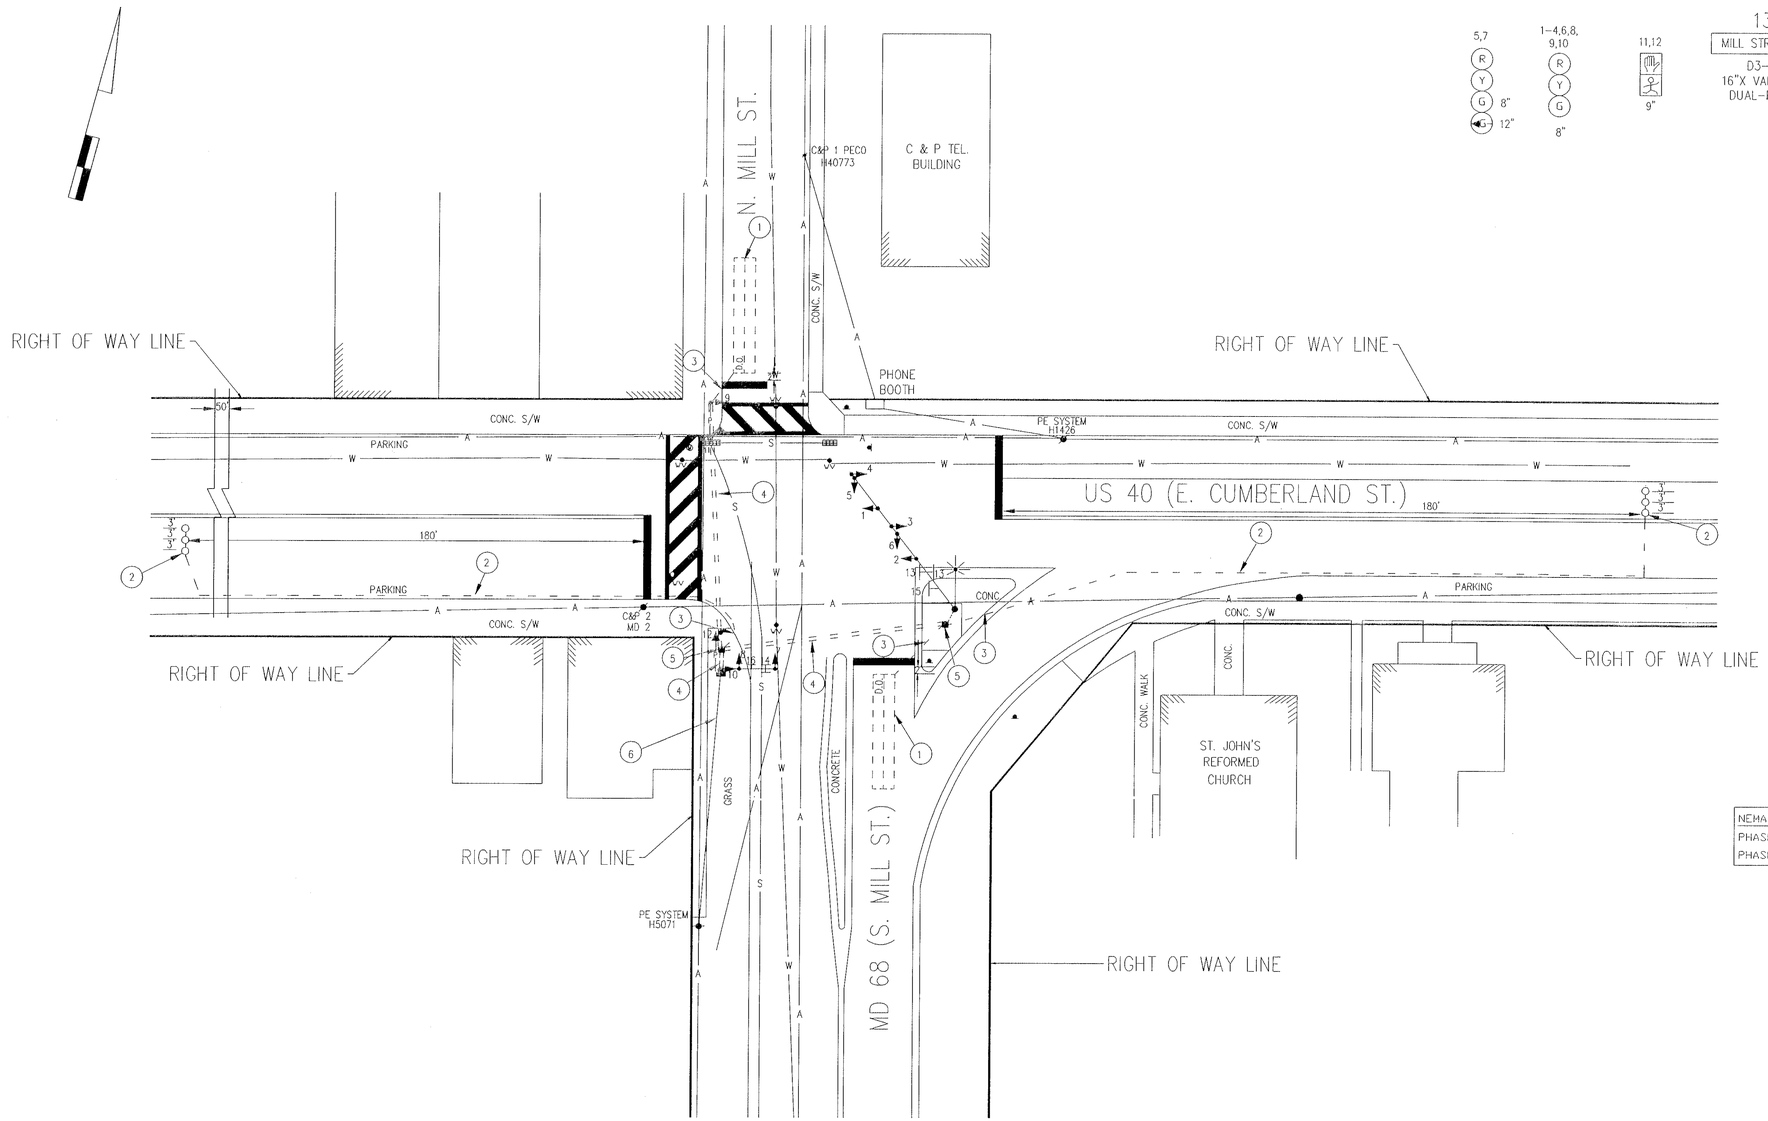

SIGNALS

SIGNS

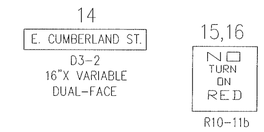

NEMA PHASING

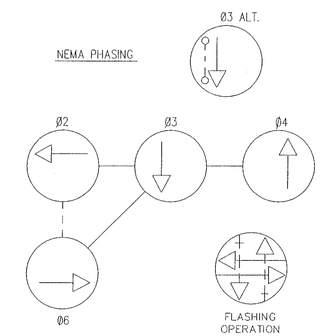

NEMA NOTES
PHASES ASSOCIATED BY A DASHED LINE WILL OPERATE CONCURRENTLY
PHASES ASSOCIATED BY A SOLID LINE WILL NOT OPERATE CONCURRENTLY

UTILITY LEGEND

G	GAS MAIN
W	WATER MAIN
S	SEWER MAIN
E	ELECTRIC MAIN
T	TELEPHONE CABLES
A	AERIAL CABLES

REVISIONS	APPROVALS
(B) INSTALL LOOP DETECTION FOR FULLY-ACTUATED OPERATION/INTERSECTION MONITOR 7/22/92 MEL	ORIGINAL
A UPGRADE TCB TO FIX TIME TRAFFIC CONTROL SIGNAL 12-5-91	CHIEF, SIGNAL DESIGN SECTION
DJD	NOTED
	ASST. DISTRICT ENGINEER, TRAFFIC
	ON
	CHIEF, TRAFFIC ENGINEERING DIVISION
	FILE
	DEPUTY CHIEF ENGINEER, OFFICE OF TRAFFIC

MDOT – STATE HIGHWAY ADMINISTRATION
Office of Traffic & Safety
TRAFFIC ENGINEERING DESIGN DIVISION

DRAWN BY: TEKIE MESKEL
DES. BY: TEKIE MESKEL
CHK. BY:
ACAD

US 40 (E. CUMBERLAND ST.) & MD 68 (MILL ST.)

COUNTY: WASHINGTON

DATE: NOVEMBER 1990
SCALE: 1" = 20'
F.A.P. NO.
S.H.A. NO.
TS/STD. NO. 3094B
SHEET NO. 1 OF 1

2100400748 F# 59