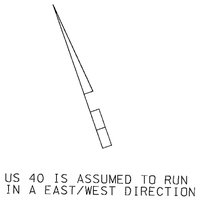

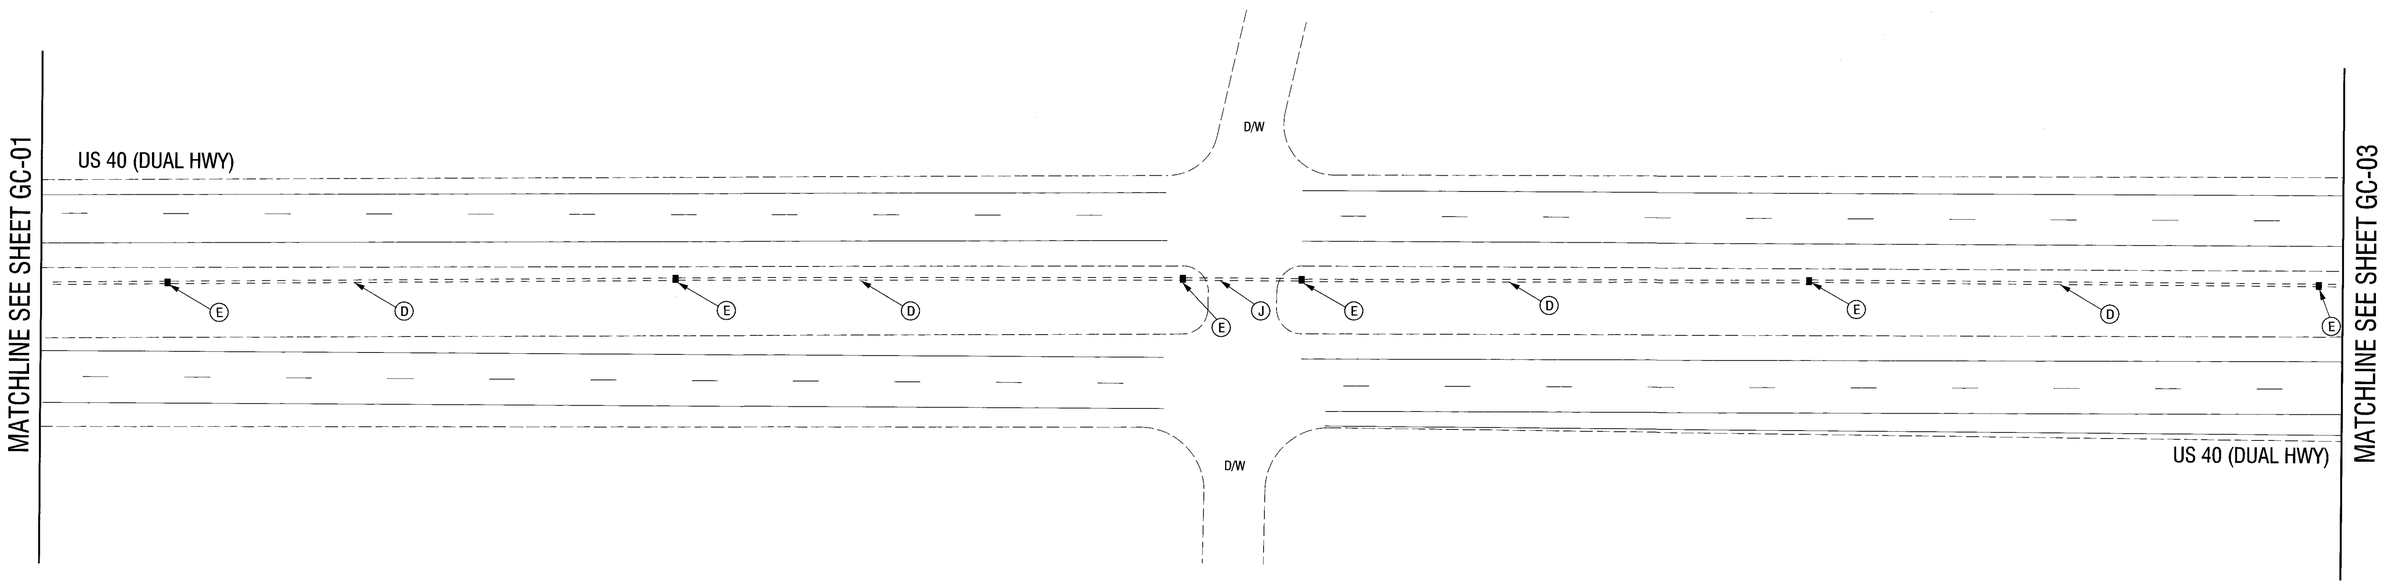

CONSTRUCTION DETAILS

A. USE EXISTING CABINET TO PROPERLY INSTALL 12 PAIR INTERCONNECT CABLES.
B. USE EXISTING CONDUIT AND INSTALL 12 PAIR UNDERGROUND INTERCONNECT CABLE.
C. USE EXISTING HANDHOLE.
D. INSTALL 2 IN SCHEDULE 80 PVC ELECTRICAL CONDUIT. (TRENCHED)
E. INSTALL HANDHOLE.
F. INSTALL 6 FT X 6 FT LOOP DETECTOR (4 TURNS) ENCASED IN ¼ IN. FLEXIBLE TUBING.
G. INSTALL 1 IN LIQUID TIGHT, FLEXIBLE NON-METALLIC ELECTRICAL CONDUIT (FOR DETECTOR WIRE SLEEVE).
H. INSTALL 1 IN GALVANIZED CONDUIT FOR DETECTOR WIRE SLEEVE.
J. INSTALL 4 IN SCHEDULE 80 PVC ELECTRICAL CONDUIT. (BORED).
K. INSTALL 4 IN SCHEDULE 80 PVC ELECTRICAL CONDUIT. (SLOTTED).

GENERAL NOTES

1. THE CONTRACTOR SHALL PROPERLY LABEL AND TAG ALL INTERCONNECT CABLE ENTERING AND LEAVING ALL CONTROLLER CABINETS.

GC-02

UTILITY LEGEND

SD	SD	STORM DRAIN
G	G	GAS MAIN
W	W	WATER MAIN
S	S	SEWER MAIN
E	E	ELECTRIC CABLES
A	A	AERIAL CABLES
T	T	TELEPHONE CABLES

R:\00-47\TASK15\DWG\INTERCONNECT\E452GC02.DGN

SABRA, WANG & ASSOCIATES, INC.
1506 JOH AVENUE
SUITE 180
BALTIMORE, MD 21227
(410) 737-6564
WWW.SABRA-WANG.COM

MARYLAND DOT - STATE HIGHWAY ADMINISTRATION
Office of Traffic & Safety
TRAFFIC ENGINEERING DESIGN DIVISION
INTERCONNECT PLAN
US 40 (DUAL HWY) FROM CLEVELAND AVENUE TO DAY/HEBB ROAD

DRAWN BY:	ANGELUS BULLOCK	F.A.P. NO.		TS NO.	
CHECKED BY:		S.H.A. NO.	WA153A51/B51		SHEET NO.
SCALE:	1" = 30'	COUNTY:	WASHINGTON	T.I.M.S. NO.	
DATE:	APRIL, 2002	LOG MILE:		E452	OF