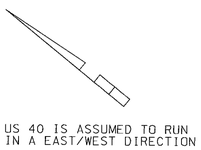

US 40 IS ASSUMED TO RUN
IN A EAST/WEST DIRECTION

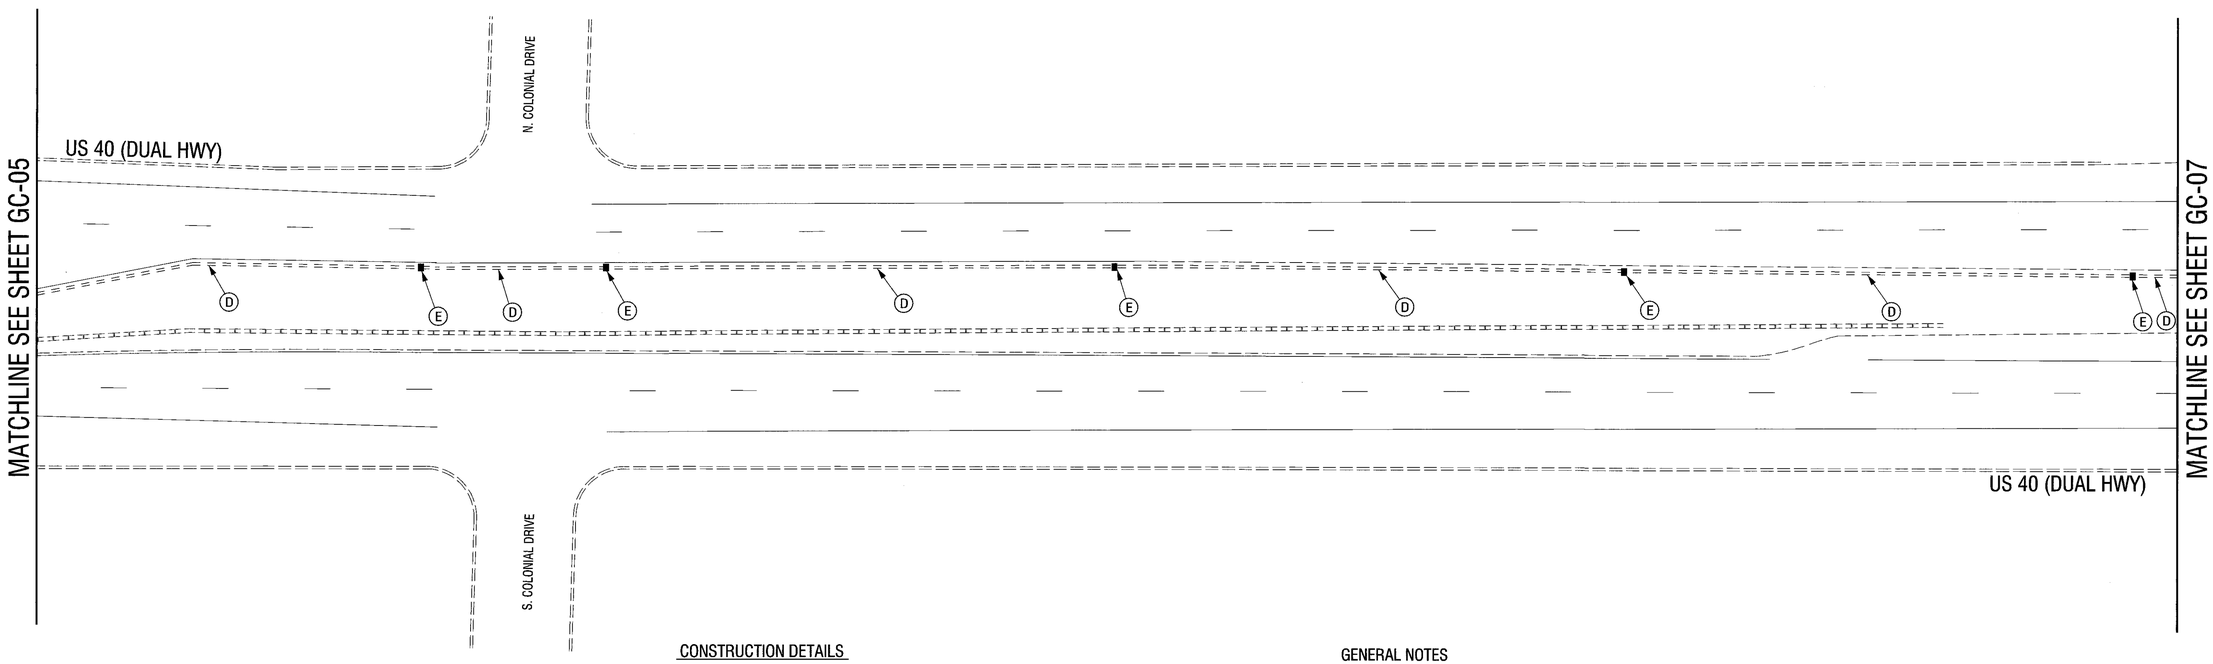


## CONSTRUCTION DETAILS

A. USE EXISTING CABINET TO PROPERLY INSTALL 12 PAIR INTERCONNECT CABLES.
B. USE EXISTING CONDUIT AND INSTALL 12 PAIR UNDERGROUND INTERCONNECT CABLE.
C. USE EXISTING HANDHOLE.
D. INSTALL 2 IN SCHEDULE 80 PVC ELECTRICAL CONDUIT. ( TRENCHED )
E. INSTALL HANDHOLE.
F. INSTALL 6 FT X 6 FT LOOP DETECTOR (4 TURNS) ENCASED IN ¼ IN. FLEXIBLE TUBING.
G. INSTALL 1 IN LIQUID TIGHT, FLEXIBLE NON-METALLIC ELECTRICAL CONDUIT (FOR DETECTOR WIRE SLEEVE).
H. INSTALL 1 IN GALVANIZED CONDUIT FOR DETECTOR WIRE SLEEVE.
J. INSTALL 4 IN SCHEDULE 80 PVC ELECTRICAL CONDUIT. ( BORED ).
K. INSTALL 4 IN SCHEDULE 80 PVC ELECTRICAL CONDUIT. (SLOTTED).

## GENERAL NOTES

1. THE CONTRACTOR SHALL PROPERLY LABEL AND TAG ALL INTERCONNECT CABLE ENTERING AND LEAVING ALL CONTROLLER CABINETS.

GC-06

UTILITY LEGEND

| | | |
|---|---|---|
| —SD— | —SD— | STORM DRAIN |
| —G— | —G— | GAS MAIN |
| —W— | —W— | WATER MAIN |
| —S— | —S— | SEWER MAIN |
| —E— | —E— | ELECTRIC CABLES |
| —A— | —A— | AERIAL CABLES |
| —T— | —T— | TELEPHONE CABLES |

SABRA, WANG & ASSOCIATES, INC.
1506 JOH AVENUE
SUITE 180
BALTIMORE, MD 21227
(410) 737-6564
WWW.SABRA-WANG.COM

MARYLAND DOT - STATE HIGHWAY ADMINISTRATION
*Office of Traffic & Safety*
TRAFFIC ENGINEERING DESIGN DIVISION
INTERCONNECT PLAN
US 40 (DUAL HWY) FROM CLEVELAND AVENUE
TO DAYHEBB ROAD

| | | | | | |
|---|---|---|---|---|---|
| DRAWN BY: | ANGELUS BULLOCK | F.A.P. NO. | WA153A51 & B51 | TS NO. | SHEET NO. |
| CHECKED BY: | | S.H.A. NO. | | | |
| SCALE: | 1" = 30' | COUNTY: | WASHINGTON | T.I.M.S. NO. E452 | ___ OF ___ |
| DATE: | APRIL, 2002 | LOG MILE: | | | |

R:\00-ATTASK15\DWG\INTERCONNECT\E452BC06.DGN