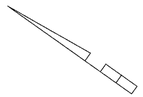

US 40 IS ASSUMED TO RUN
IN A EAST/WEST DIRECTION

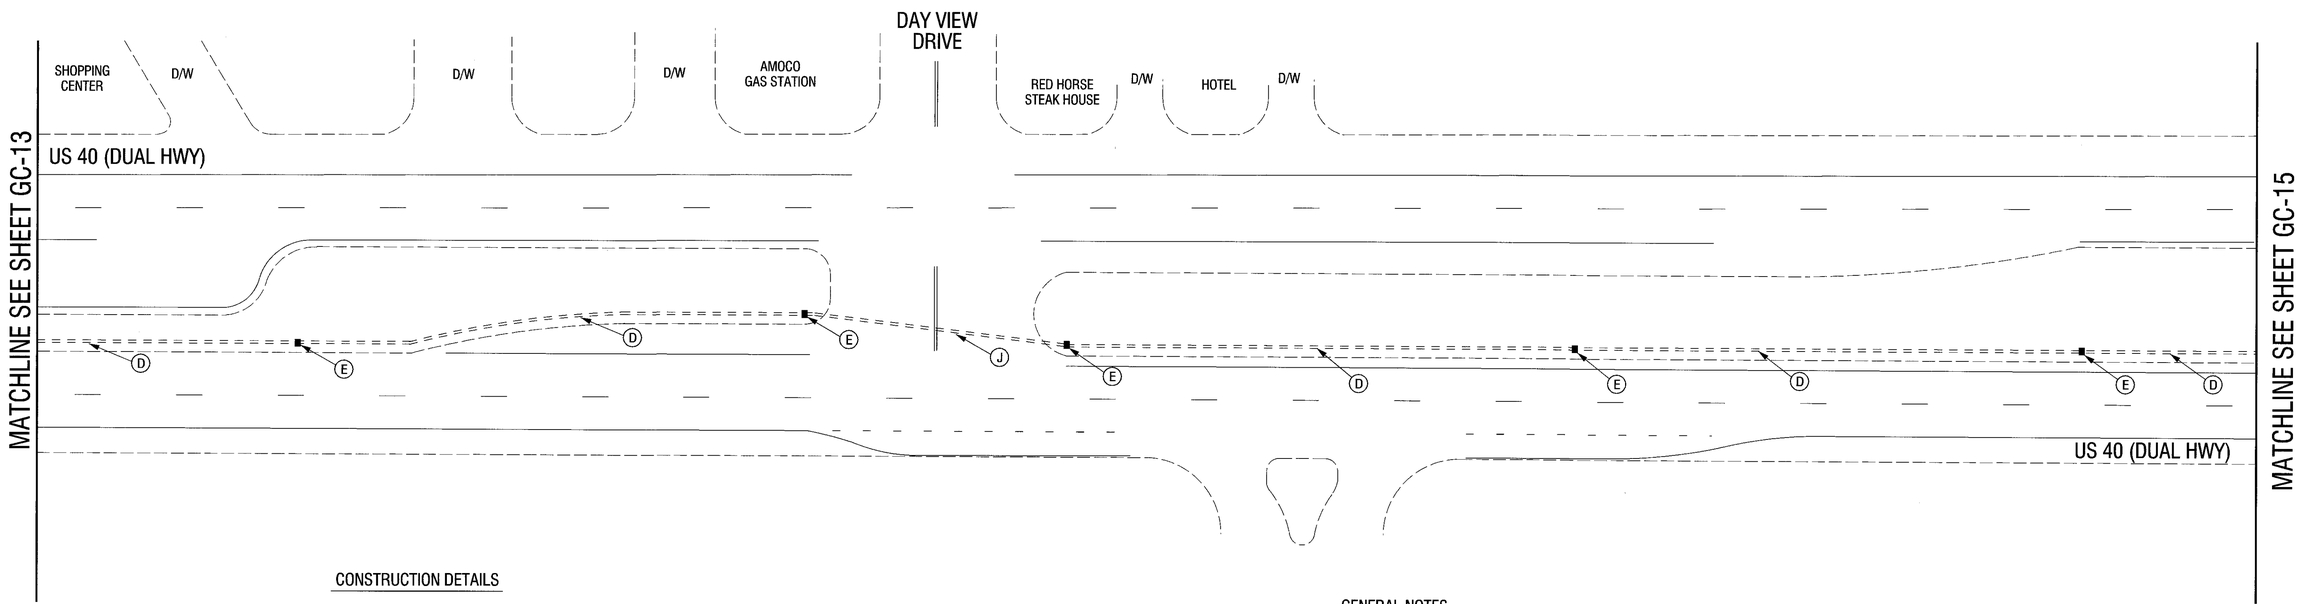

CONSTRUCTION DETAILS

A. USE EXISTING CABINET TO PROPERLY INSTALL 12 PAIR INTERCONNECT CABLES.
B. USE EXISTING CONDUIT AND INSTALL 12 PAIR UNDERGROUND INTERCONNECT CABLE.
C. USE EXISTING HANDHOLE.
D. INSTALL 2 IN SCHEDULE 80 PVC ELECTRICAL CONDUIT. (TRENCHED)
E. INSTALL HANDHOLE.
F. INSTALL 6 FT X 6 FT LOOP DETECTOR (4 TURNS) ENCASED IN ¼ IN. FLEXIBLE TUBING.
G. INSTALL 1 IN LIQUID TIGHT, FLEXIBLE NON-METALLIC ELECTRICAL CONDUIT (FOR DETECTOR WIRE SLEEVE).
H. INSTALL 1 IN GALVANIZED CONDUIT FOR DETECTOR WIRE SLEEVE.
J. INSTALL 4 IN SCHEDULE 80 PVC ELECTRICAL CONDUIT. (BORED).
K. INSTALL 4 IN SCHEDULE 80 PVC ELECTRICAL CONDUIT. (SLOTTED).

GENERAL NOTES

1. THE CONTRACTOR SHALL PROPERLY LABEL AND TAG ALL INTERCONNECT CABLE ENTERING AND LEAVING ALL CONTROLLER CABINETS.

GC-14

UTILITY LEGEND

—SD—	—SD—	STORM DRAIN
—G—	—G—	GAS MAIN
—W—	—W—	WATER MAIN
—S—	—S—	SEWER MAIN
—E—	—E—	ELECTRIC CABLES
—A—	—A—	AERIAL CABLES
—T—	—T—	TELEPHONE CABLES

R:\00-47\TASK15\DWG\INTERCONNECT\E452GC14.DGN

SABRA, WANG & ASSOCIATES, INC.
1506 JOH AVENUE
SUITE 180
BALTIMORE, MD 21227
(410) 737-6564
WWW.SABRA-WANG.COM

MARYLAND DOT - STATE HIGHWAY ADMINISTRATION
Office of Traffic & Safety
TRAFFIC ENGINEERING DESIGN DIVISION
INTERCONNECT PLAN
US 40 (DUAL HWY) FROM CLEVELAND AVENUE TO DAY/HEBE ROAD

DRAWN BY:	ANGELUS BULLOCK	F.A.P. NO.		TS NO.	
CHECKED BY:	[signature]	S.H.A. NO.	WA163A51/B51		SHEET NO.
SCALE:	1" = 30'	COUNTY:	WASHINGTON	T.I.M.S. NO.	
DATE:	APRIL, 2002	LOG MILE:		E452	OF