F.H.W.A. REGION NO.	STATE	FED. AID PROJ. NO.	SHEET NO.	TOTAL SHEETS
3	MD.		2	5

NOTE: (1) STRIPING AND STOP BARS SHOWN ARE PROPOSED

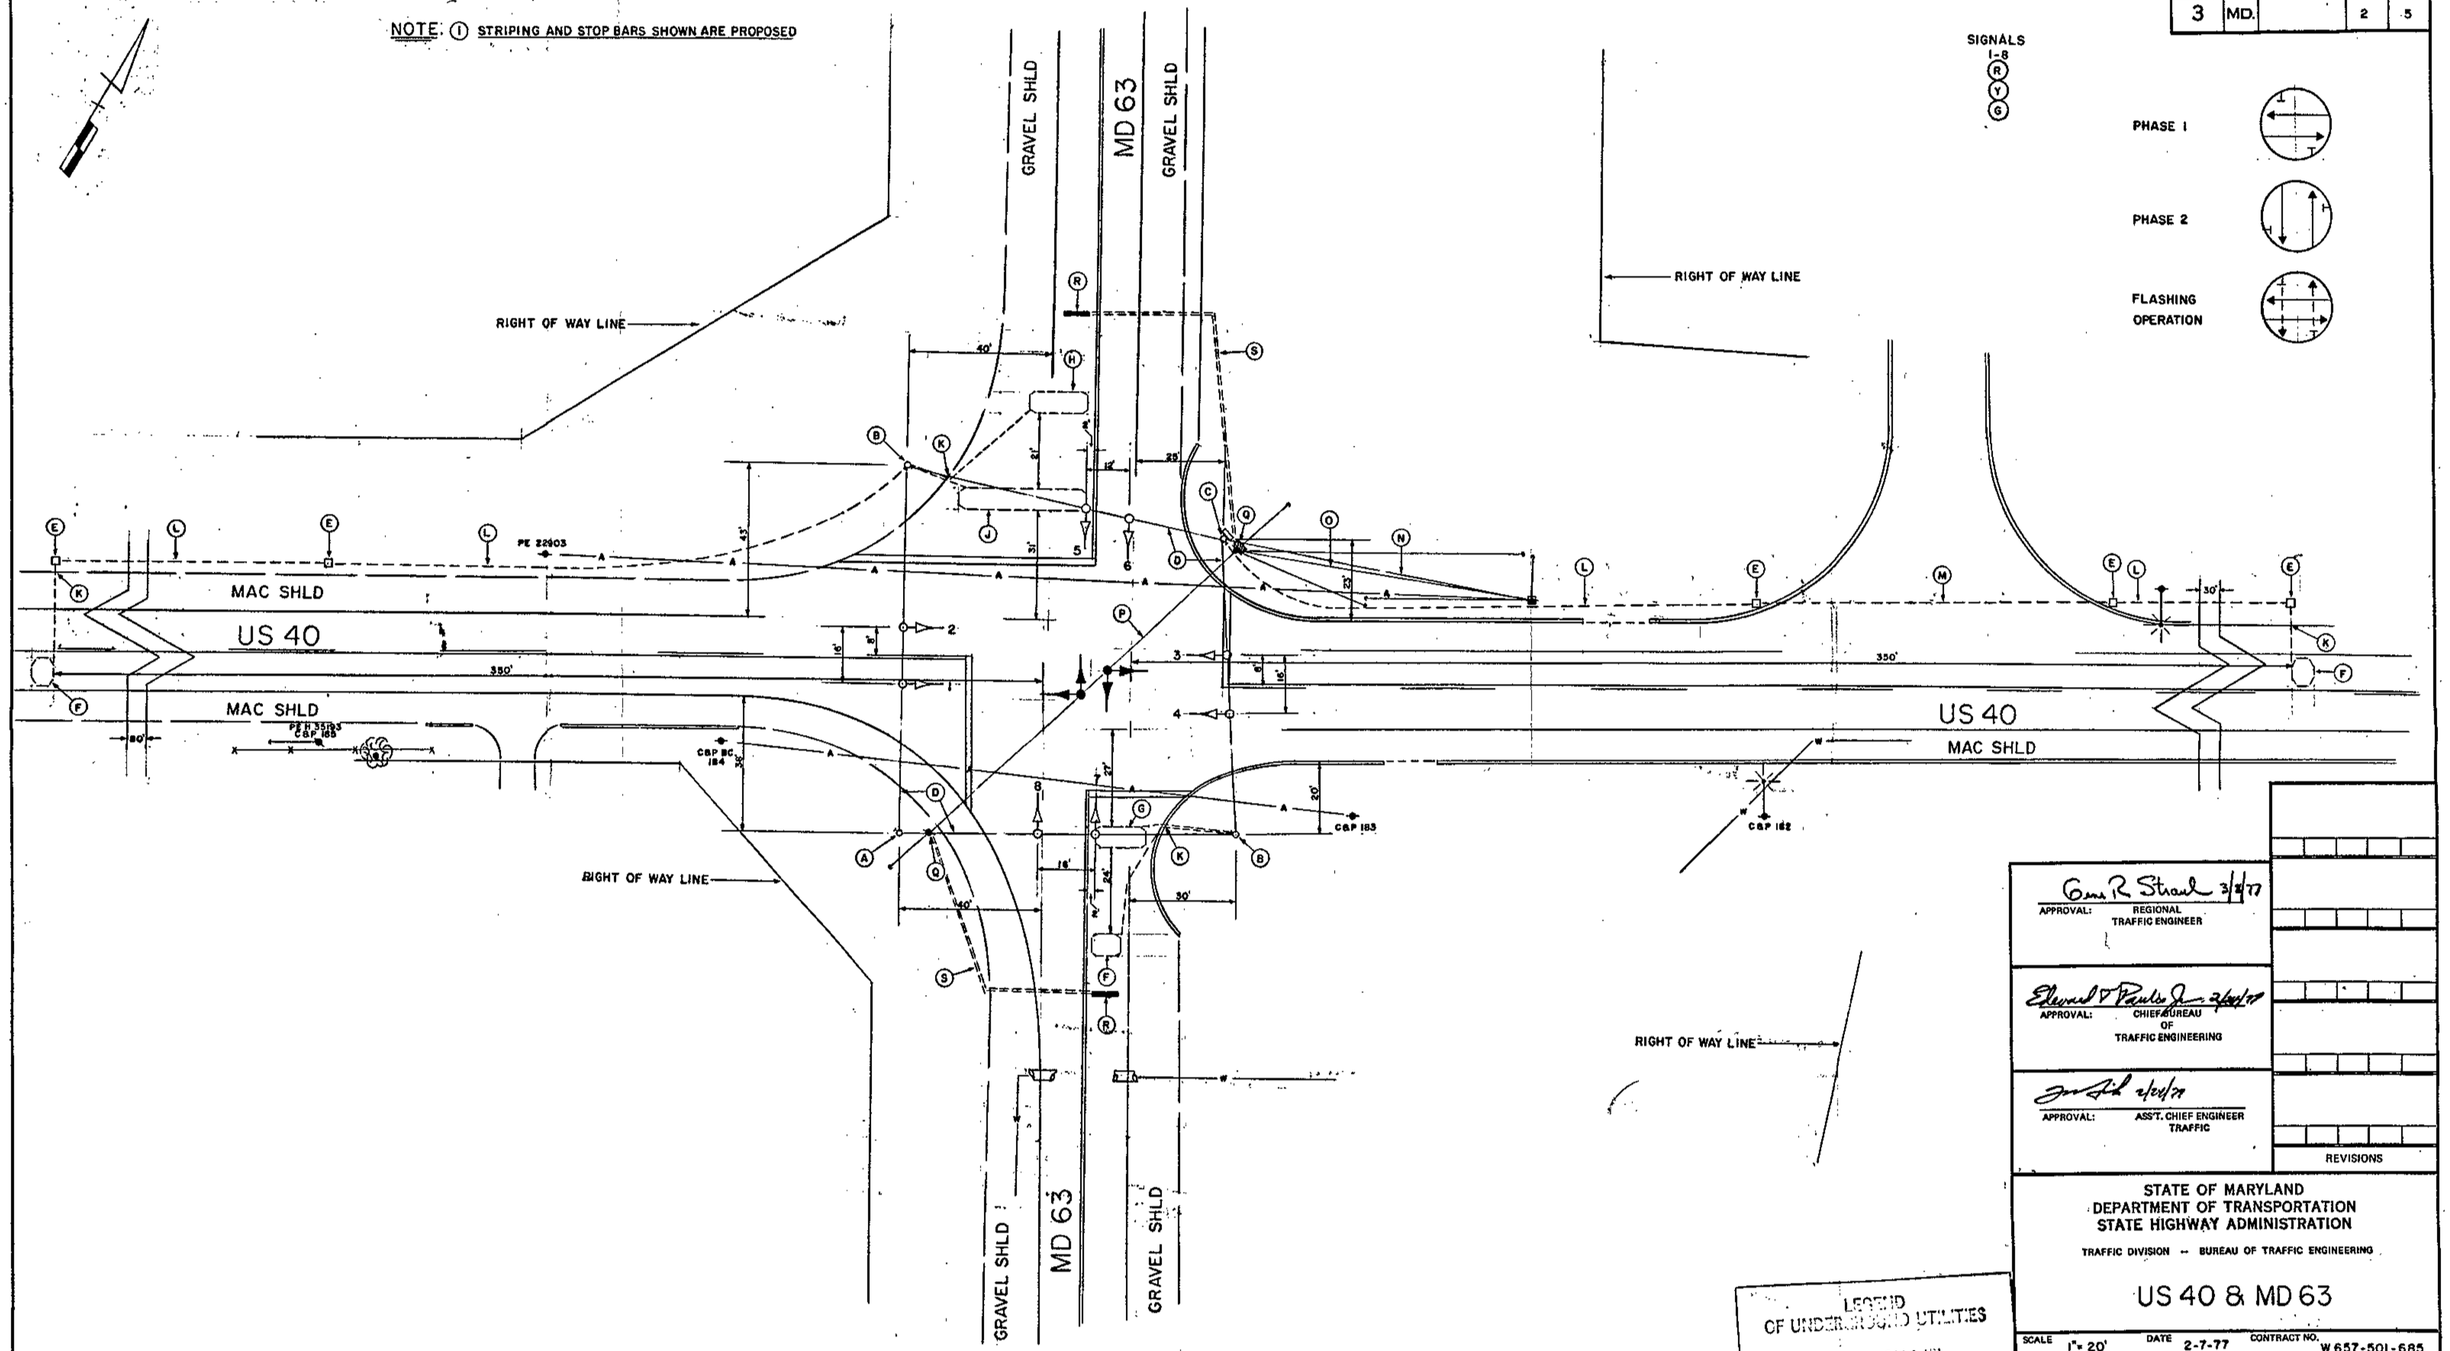

LEGEND OF UNDERGROUND UTILITIES

GAS MAIN
WATER MAIN
SEWER MAIN
LIGHTING CABLES
TELEPHONE CABLES
AERIAL CABLES

APPROVAL: Gene R Strauch 3/8/77 REGIONAL TRAFFIC ENGINEER

APPROVAL: Edward T Paulis Jr. 2/24/77 CHIEF BUREAU OF TRAFFIC ENGINEERING

APPROVAL: [signature] 2/24/77 ASS'T. CHIEF ENGINEER TRAFFIC

REVISIONS

STATE OF MARYLAND
DEPARTMENT OF TRANSPORTATION
STATE HIGHWAY ADMINISTRATION

TRAFFIC DIVISION -- BUREAU OF TRAFFIC ENGINEERING

US 40 & MD 63

SCALE 1" = 20' DATE 2-7-77 CONTRACT NO. W 657-501-685

DRAWN BY: BT J GORDON COUNTY: WASHINGTON

DESIGNED BY: [signature] SIGNAL NO.:

CHECKED BY: A. Budnishuk 2-24-77

DRAWING NO. TS-1199

21004014.54