F H WA REGION NO	STATE	FED. AID PROJ. NO	SHEET NO.	TOTAL SHEETS
3	MD.			

SIGNS

EXISTING	PROPOSED			SIGNALS	FLASHING OPERATION
16,18	11	10,14	9,13,15,17	1 – 8	
STOP	E. CUMBERLAND ST.	STOP	STOP AHEAD	R	
R1-1 30"X30" TO REMAIN	D3-2 16"X VARIABLE DUAL-FACE	R1-1 30"X30"	W3-1A 36"X36"	12"	
	12 MILL ST. D3-2 16"X VARIABLE DUAL-FACE				

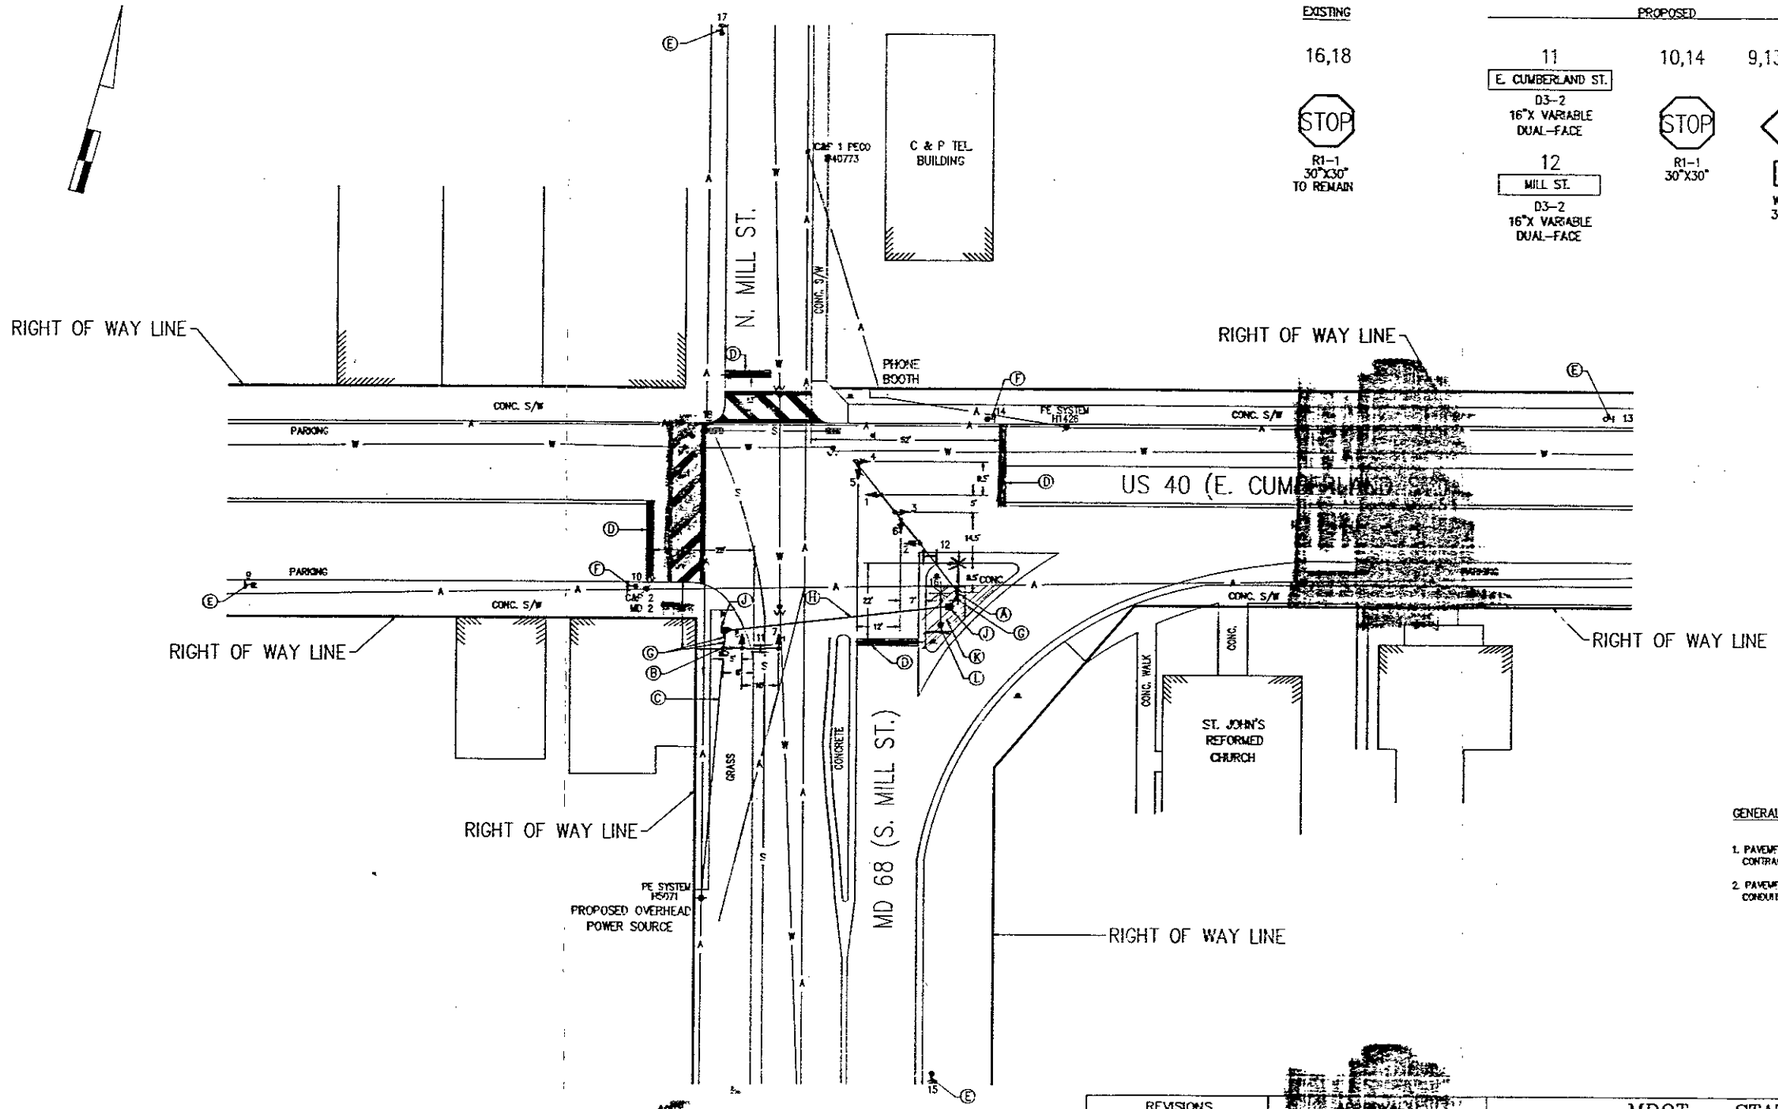

GENERAL NOTES

1. PAVEMENT MARKINGS DETAILED ARE TO BE INSTALLED BY THE CONTRACTOR IN ACCORDANCE WITH SHA STANDARDS.
2. PAVEMENT MARKINGS ARE NOT TO BE INSTALLED UNTIL CONDUIT INSTALLATIONS ARE COMPLETE.

UTILITY LEGEND

G	GAS MAIN
W	WATER MAIN
S	SEWER MAIN
E	ELECTRIC MAIN
T	TELEPHONE CABLES
A	AERIAL CABLES

REVISIONS

APPROVALS

MDOT – STATE HIGHWAY ADMINISTRATION
Office of Traffic
TRAFFIC ENGINEERING DIVISION

THOMPSON ELECTRIC INC
P.O. BOX 128
SIGNAL

DRAWN BY: TEKIE MESKEL
DES. BY: TEKIE MESKEL
CHK. BY: 11-14-90

US 40 (E. CUMBERLAND ST.) & MD 68 (MILL ST.)

ACAD

COUNTY: WASHINGTON

DATE: NOVEMBER 1990
SCALE: 1" = 20'
F.A.P. NO.
S.H.A. NO. 155283242
TS/STD. NO. 3094
SHEET NO. 1 OF 1

21604007.45