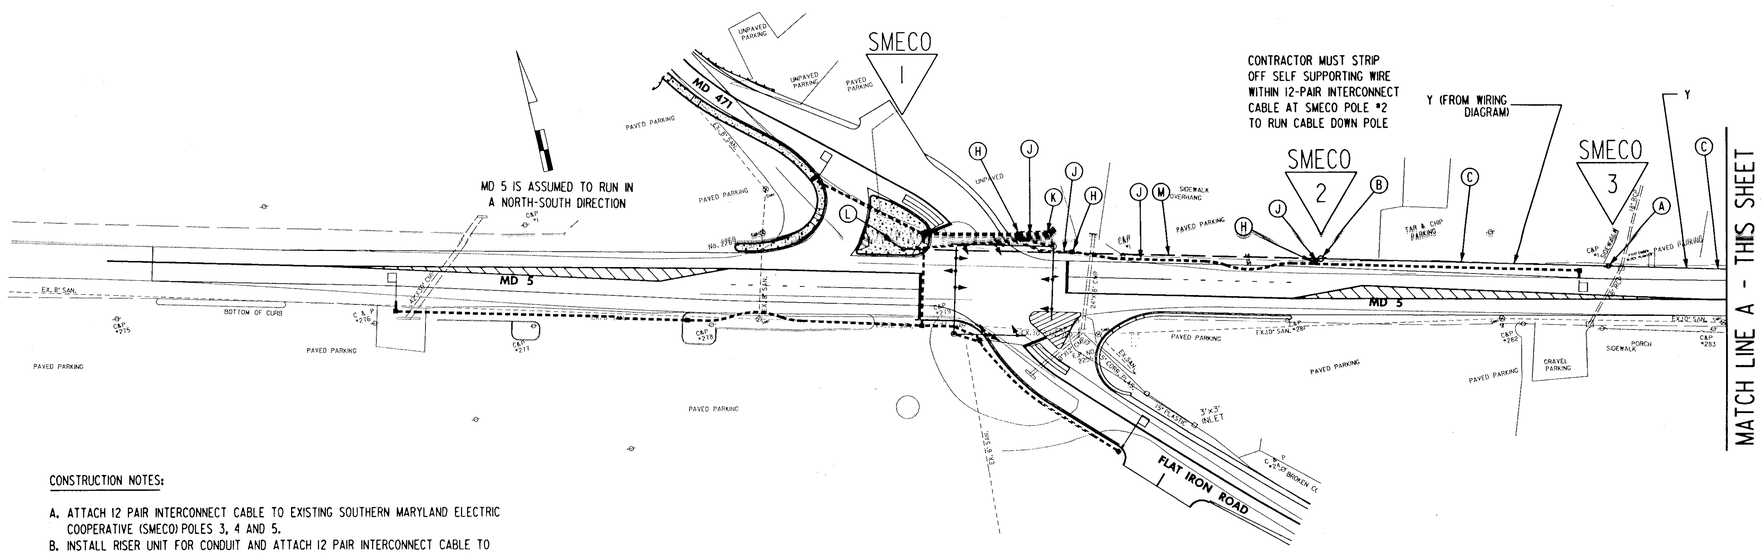

CONSTRUCTION NOTES:

A. ATTACH 12 PAIR INTERCONNECT CABLE TO EXISTING SOUTHERN MARYLAND ELECTRIC COOPERATIVE (SMECO) POLES 3, 4 AND 5.
B. INSTALL RISER UNIT FOR CONDUIT AND ATTACH 12 PAIR INTERCONNECT CABLE TO EXISITNG SMECO POLES 2 AND 6.
C. INSTALL AERIAL 12 PAIR INTERCONNECT CABLE.
D. INSTALL 3" POLYVINYL CHLORIDE (SCH. 80) ELECTRICAL CONDUIT - SLOTTED.
E. USE EXISTING HANHOLE TO INSTALL 12 PAIR INTERCONNECT CABLE.
F. USE EXISITNG CONDUIT TO INSTALL 12 PAIR INTERCONNECT CABLE.
G. INSTALL AND CONNECT 12 PAIR INTERCONNECT CABLE TO EXISTING POLE MOUNTED CABINET.
H. USE PROPOSED HANDHOLE TO INSTALL 12 PAIR INTERCONNECT CABLE.
J. USE PROPOSED 3" & 4" ELECTRICAL CONDUIT TO INSTALL 12 PAIR INTERCONNECT CABLE.
K. INSTALL AND CONNECT 12 PAIR INTERCONNECT CABLE TO PROPOSED BASE MOUNTED CABINET.
L. INSTALL BACK GUY FOR SMECO POLES 1 AND 7.
M. INSTALL OVERHEAD GUY BETWEEN SMECO POLES 1 & 2 AND 6 & 7.

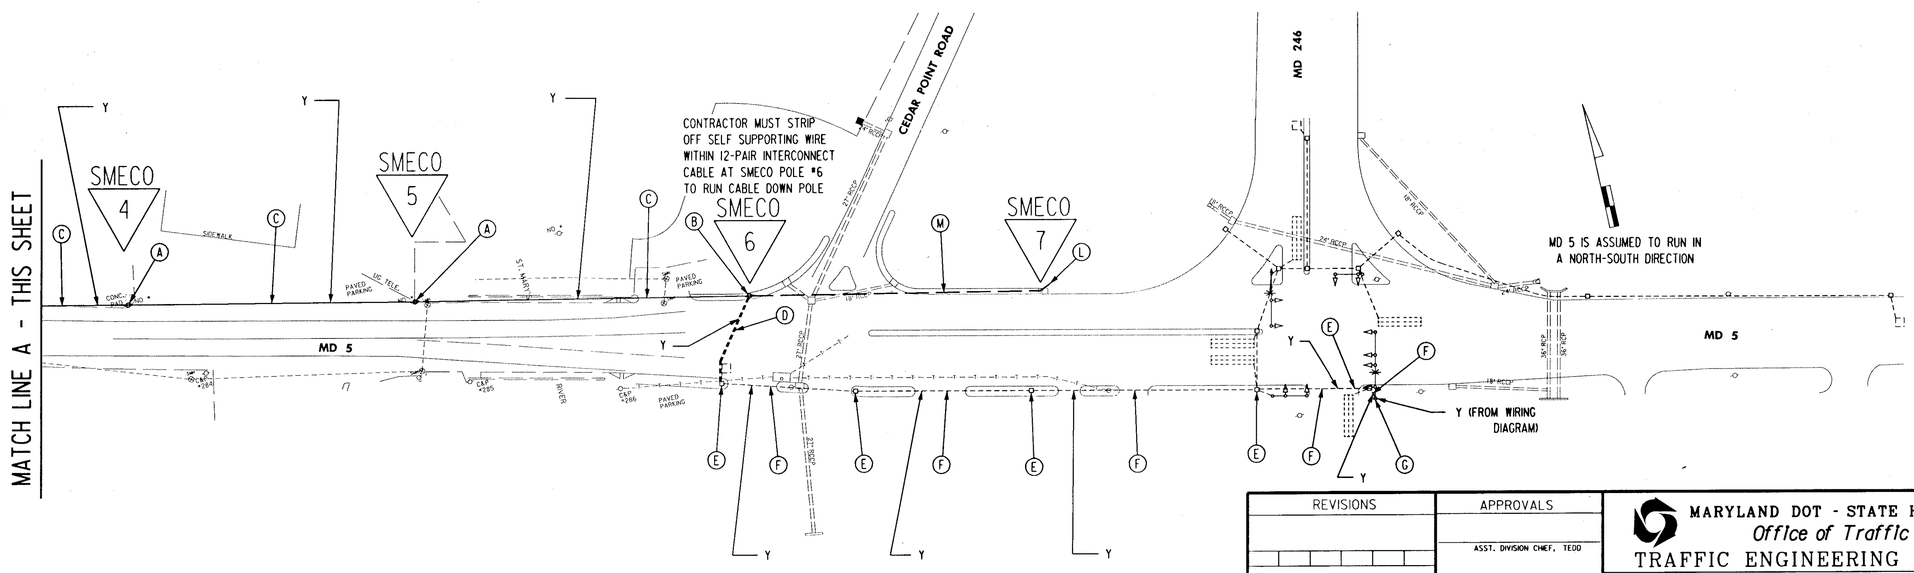

REVISIONS	APPROVALS	
	ASST. DIVISION CHIEF, TEDD	
	ASST. DISTRICT ENGINEER, TRAFFIC	
	CHIEF, TRAFFIC ENGINEERING DESIGN DIVISION	
	DIRECTOR, OFFICE OF TRAFFIC & SAFETY	

THE WILSON T. BALLARD CO.
CONSULTING ENGINEERS
OWINGS MILLS, MARYLAND

MARYLAND DOT - STATE HIGHWAY ADMINISTRATION
Office of Traffic & Safety
TRAFFIC ENGINEERING DESIGN DIVISION

INTERCONNECT PLAN FOR MD 5 FROM MD 471/FLAT IRON ROAD TO MD 246

LOG MILE NO. 18000517.46 DATE / /

DRAWN BY: D. WYATT	F.A.P. NO.	XXX-XXX-XXX	PLAN SHEET NO.:	SHEET NO.
CHECK BY: S. BURNETT	S.H.A. NO.	SM 7865176	TS-3832-3	18 OF 19
SCALE: 1" = 50'	COUNTY	ST. MARY'S		