BORDER REV. DATE: June 1, 2004

BRIDGE NOTES

MD 5 IS CONSIDERED TO RUN
IN A NORTH-SOUTH DIRECTION

OM-1(1)
18"x18"
(TO BE INSTALLED
ON THE CHANNELIZING
ISLANDS AS SHOWN.)

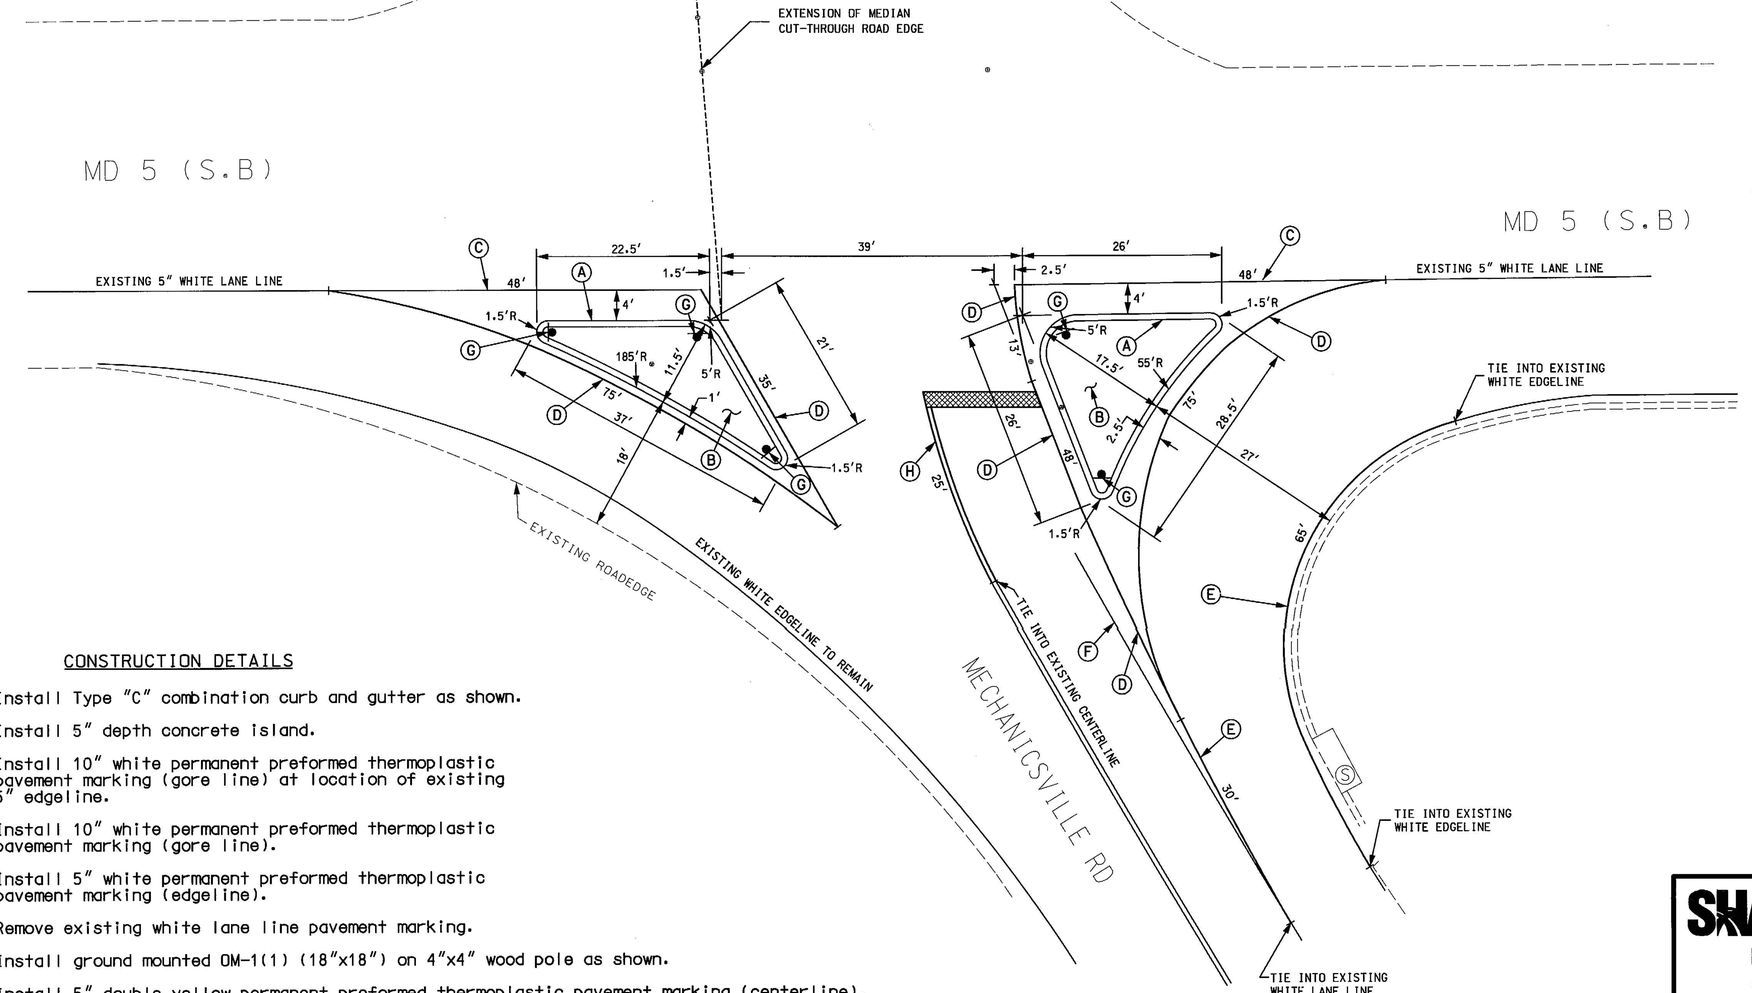

CONSTRUCTION DETAILS

A. Install Type "C" combination curb and gutter as shown.

B. Install 5" depth concrete island.

C. Install 10" white permanent preformed thermoplastic pavement marking (gore line) at location of existing 5" edgeline.

D. Install 10" white permanent preformed thermoplastic pavement marking (gore line).

E. Install 5" white permanent preformed thermoplastic pavement marking (edgeline).

F. Remove existing white lane line pavement marking.

G. Install ground mounted OM-1(1) (18"x18") on 4"x4" wood pole as shown.

H. Install 5" double yellow permanent preformed thermoplastic pavement marking (centerline).

GEOMETRIC LEGEND
PROPOSED
EXISTING

LEGEND OF UNDERGROUND AND OVERHEAD UTILITIES
AERIAL CABLE — A — A —
ELECTRIC — E — E —
TELEPHONE — T — T —
GAS — G — G —
SEWER — S — S —
WATER — W — W —
CABLE TV — TV — TV —

STREET TRAFFIC STUDIES, LTD.
400 Crain Hwy.,NW.
Glen Burnie,MD 21061
Ph (410) 590-5500
Fax (410) 590-6637

5933island.dgn T-95

APPROVALS	REVISIONS
TEAM LEADER	
ASST. DIV. CHIEF	
DIVISION CHIEF	
OFFICE DIRECTOR	

SHA
STATE OF MARYLAND
DEPARTMENT OF TRANSPORTATION
STATE HIGHWAY ADMINISTRATION

MD 5 (THREE NOTCH ROAD) AND MECHANICSVILLE ROAD

MECHANICSVILLE, MARYLAND

ISLAND DIMENSION PLAN

SCALE 1"= 10' DATE 12-14-10 CONTRACT NO.

DESIGNED BY R R ZACHERL COUNTY St. Mary's
DRAWN BY W J NIES LOGMILE 18005040.25
CHECKED BY TIMS NO. K565
F.A.P. NO. TOD NO.

TS NO. 3760B | DRAWING NO. 2 OF 3 | SHEET NO. OF

PLOTTED: $DATETIME$
FILE: $FILE$

12/14/2010 3:26:42 PM
\\SHA1500\DISK5\5933\island.dgn