GENERAL NOTES

1. PROPOSED HANDHOLES SHALL BE LOCATED A MAXIMUM 200 FT. APART.
2. THE CONTRACTOR SHALL BE RESPONSIBLE FOR TERMINATING ALL SIGNAL CABLE TO THE APPROPRIATE TERMINALS AND PROPERLY LABEL EACH CABLE.

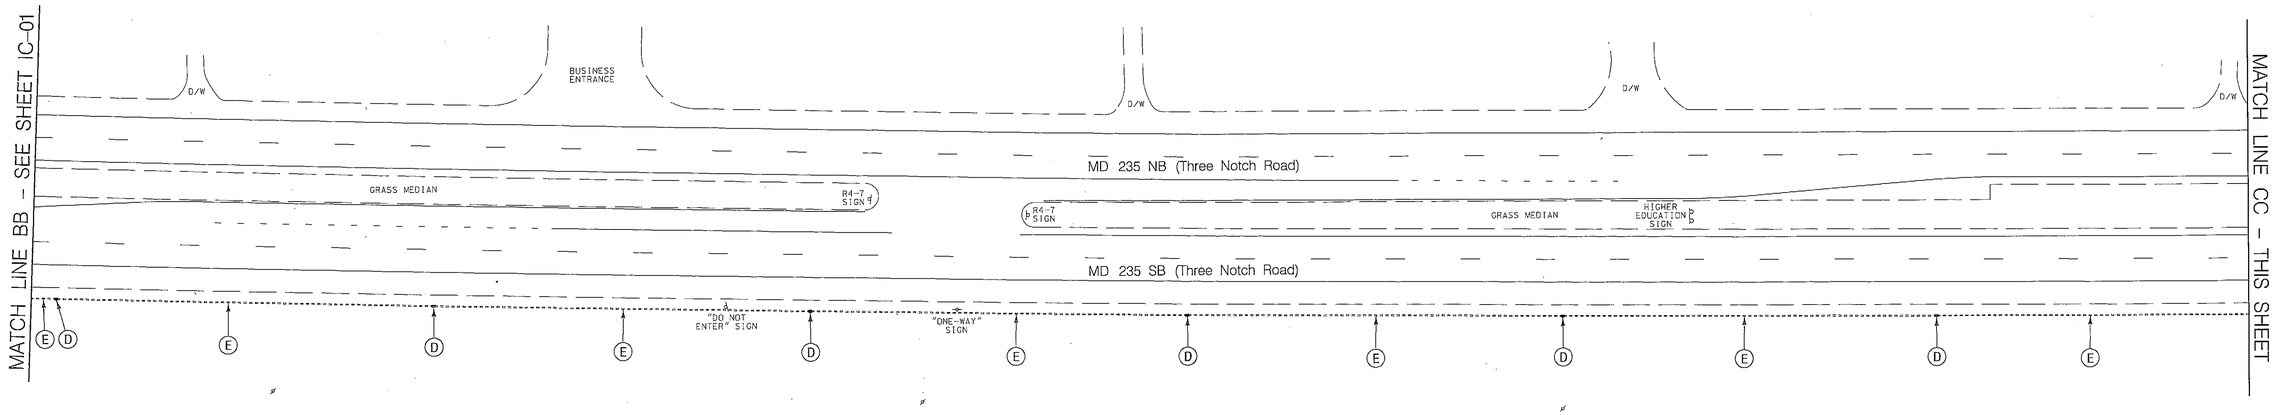

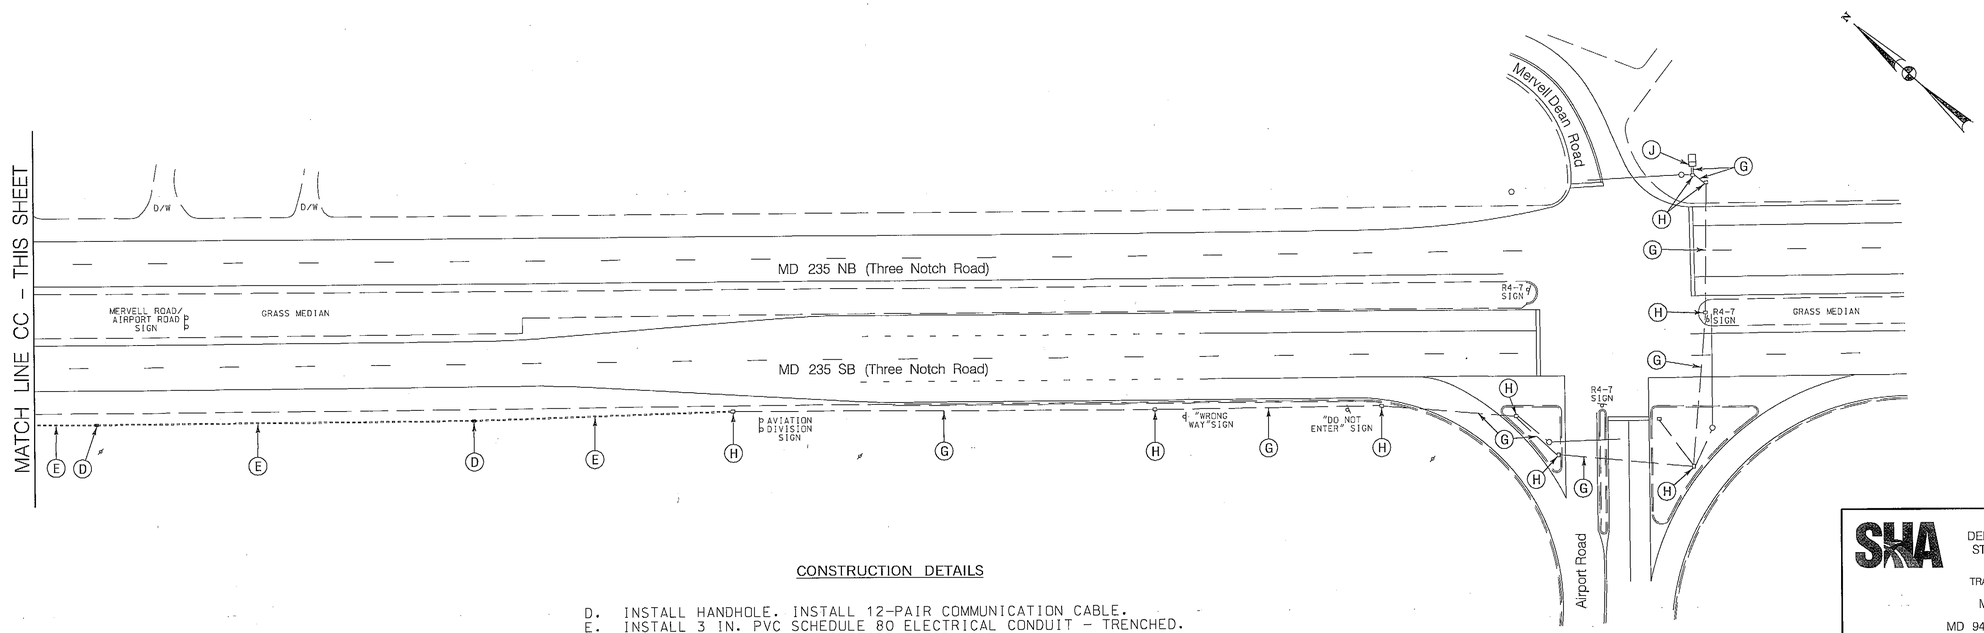

CONSTRUCTION DETAILS

D. INSTALL HANDHOLE. INSTALL 12-PAIR COMMUNICATION CABLE.
E. INSTALL 3 IN. PVC SCHEDULE 80 ELECTRICAL CONDUIT - TRENCHED. INSTALL 12-PAIR COMMUNICATION CABLE.
F. INSTALL 3 IN. PVC SCHEDULE 80 ELECTRICAL CONDUIT - BORED. INSTALL 12-PAIR COMMUNICATION CABLE.
G. USE EXISTING CONDUIT. INSTALL 12-PAIR COMMUNICATION CABLE.
H. USE EXISTING HANDHOLE. INSTALL 12-PAIR COMMUNICATION CABLE.
J. USE EXISTING BASE MOUNTED CABINET AND CONTROLLER. INSTALL 12-PAIR COMMUNICATION CABLE.

TOD No: XX347-02M
SHA No: SM390A51/C51
MD 235 @ MD 944D/Airport View Drive

WHITMAN, REQUARDT & ASSOCIATES, LLP
801 South Caroline Street, Baltimore, Maryland 21231

BY: sbloss

STATE OF MARYLAND
DEPARTMENT OF TRANSPORTATION
STATE HIGHWAY ADMINISTRATION
OFFICE OF TRAFFIC & SAFETY
TRAFFIC ENGINEERING DESIGN DIVISION

MD 235 (Three Notch Road) and
MD 944D /Airport View Drive to Airport Road

INTERCONNECT PLAN

SCALE 1" = 40' ADVERTISED DATE 04/20/2010 CONTRACT NO. XX3475185

DESIGNED BY	S. Bloss	COUNTY	St. Mary's
DRAWN BY	S. Bloss	LOGMILE	18023518.46
CHECKED BY	N. Leary	TIMS NO.	J925
F.A.P. NO.		TOD NO.	

TS NO. 4754	DRAWING IC-2 OF 2	SHEET NO. 4 OF 5

PLOTTED: 04-20-2010
FILE: n:\31659-057\CADD\pSG-C002_md235.dgn