WIRING DIAGRAM

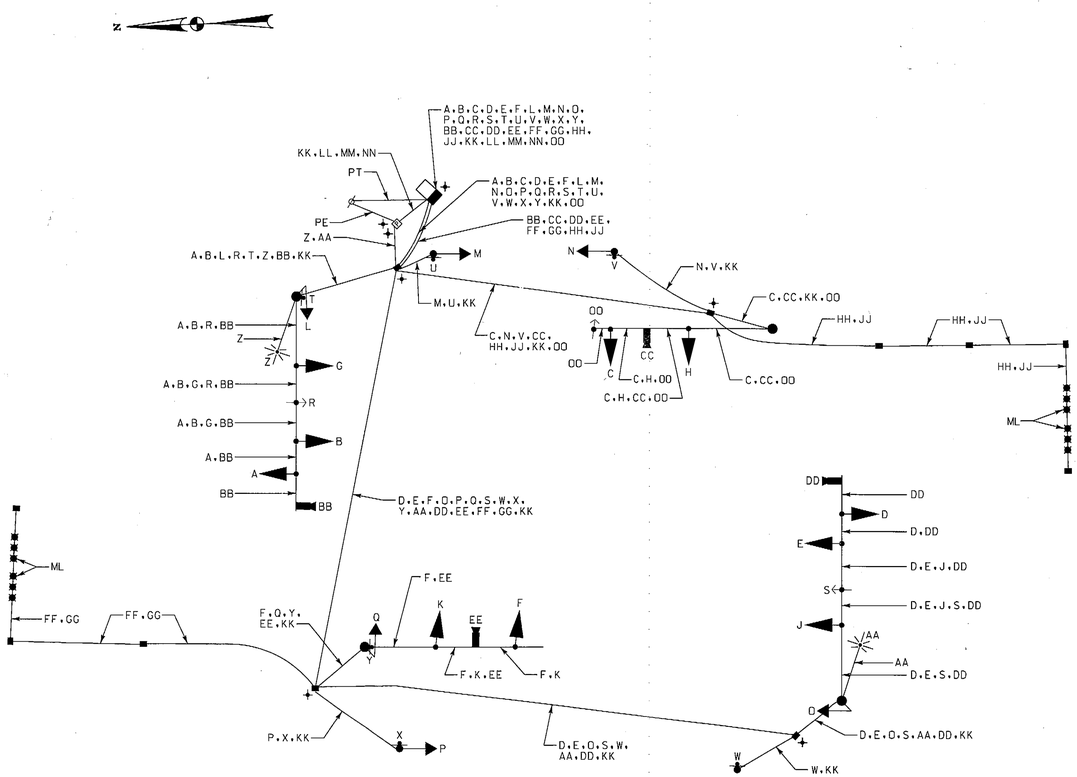

WIRING KEY

A B C D E F	7-CONDUCTOR ELECTRICAL CABLE (NO. 14 A.W.G.)
G H J K L M N O P Q	5-CONDUCTOR ELECTRICAL CABLE (NO. 14 A.W.G.)
R S OO	4-CONDUCTOR OPTICOM DETECTOR CABLE (NO. 14 A.W.G.)
T U V W X Y	2-CONDUCTOR ELECTRICAL CABLE (NO. 14 A.W.G.)
Z AA	2-CONDUCTOR ELECTRICAL CABLE (NO. 12 A.W.G.) - TRAY CABLE
BB CC DD EE	VIDEO CAMERA DETECTION LEAD-IN CABLE
FF GG HH JJ	MICROLOOP PROBE LEAD-IN
KK	STRANDED BARE COPPER GROUND WIRE (NO. 6 A.W.G.)
LL MM NN	1-CONDUCTOR ELECTRICAL CABLE (NO. 4 A.W.G.)

ML - MICROLOOP PROBE SET

PT - PROPOSED UNDERGROUND TELEPHONE SERVICE

PE - PROPOSED UNDERGROUND ELECTRICAL SERVICE

⏚ - 3/4 IN. X 10 FT. GROUND ROD

DIMENSION DIAGRAM

SCALE: 1" = 20'

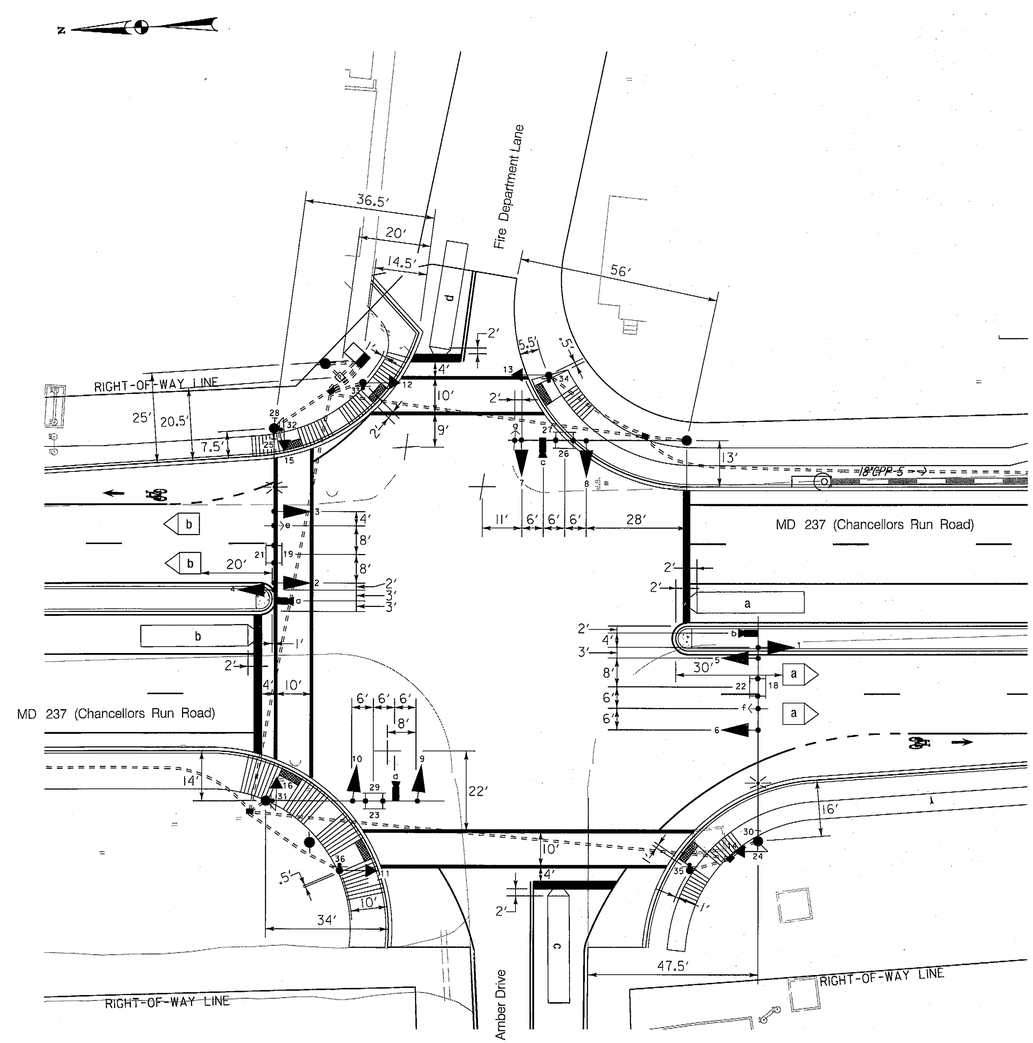

WR&A
Whitman, Requardt and Associates, LLP
Engineers, Architects and Planners
801 South Caroline Street
Baltimore, Maryland 21231
410-235-3450

THE LANE CONSTRUCTION CORPORATION
OVER 100 YEARS
A Commitment to Excellence

STATE OF MARYLAND
DEPARTMENT OF TRANSPORTATION
STATE HIGHWAY ADMINISTRATION
OFFICE OF TRAFFIC & SAFETY
TRAFFIC ENGINEERING DESIGN DIVISION

MD 237 FROM MD 235 TO PEGG ROAD

MD 237 AND AMBER DRIVE /FIRE DEPARTMENT LANE

TRAFFIC SIGNALIZATION PLAN

SCALE 1" = 20' ADVERTISED DATE DECEMBER 10, 2008 CONTRACT NO. SM7575171

DESIGNED BY S. BLOSS
DRAWN BY S. BLOSS
CHECKED BY N. LEARY 12/16/08
F.A.P. NO. ACSTP-HP-2442(001)E
COUNTY ST MARYS
LOGMILE 18023702.71
TIMS NO. H783
TOD NO.

TS NO. 4690 | DRAWING TSP-2 OF 16 | SHEET NO. 3 OF 36

BY: sbloss

FLOTTED: 12-12-2008
FILE: n:\31628-000\cadd\pSG-P002_md237.dgn