WIRING DIAGRAM

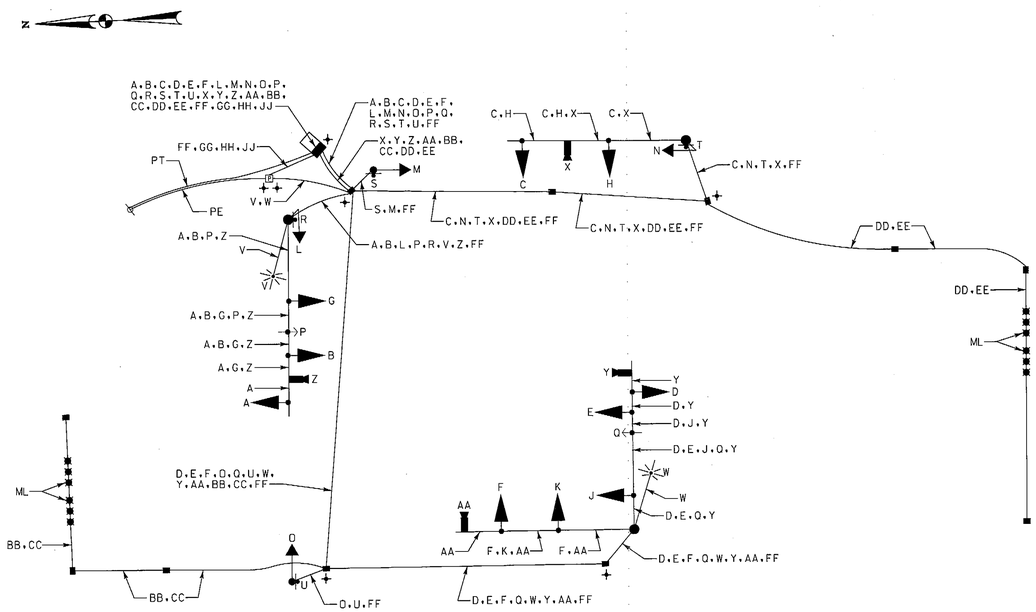

WIRING KEY

A, B, C, D, E, F	7-CONDUCTOR ELECTRICAL CABLE (NO. 14 A.W.G.)
G, H, J, K, L, M, N, O	5-CONDUCTOR ELECTRICAL CABLE (NO. 14 A.W.G.)
P, O	4-CONDUCTOR OPTICOM DETECTOR CABLE (NO. 14 A.W.G.)
R, S, T, U	2-CONDUCTOR ELECTRICAL CABLE (NO. 14 A.W.G.)
V, W	2-CONDUCTOR ELECTRICAL CABLE (NO. 12 A.W.G.) - TRAY CABLE
X, Y, Z, AA	VIDEO CAMERA DETECTION LEAD-IN CABLE
BB, CC, DD, EE	MICROLOOP PROBE LEAD-IN
FF	STRANDED BARE COPPER GROUND WIRE (NO. 6 A.W.G.)
GG, HH, JJ	1-CONDUCTOR ELECTRICAL CABLE (NO. 4 A.W.G.)
ML	MICROLOOP PROBE SET
PT	PROPOSED UNDERGROUND TELEPHONE SERVICE
PE	PROPOSED UNDERGROUND ELECTRICAL SERVICE
⏚	3/4 IN. X 10 FT. GROUND ROD

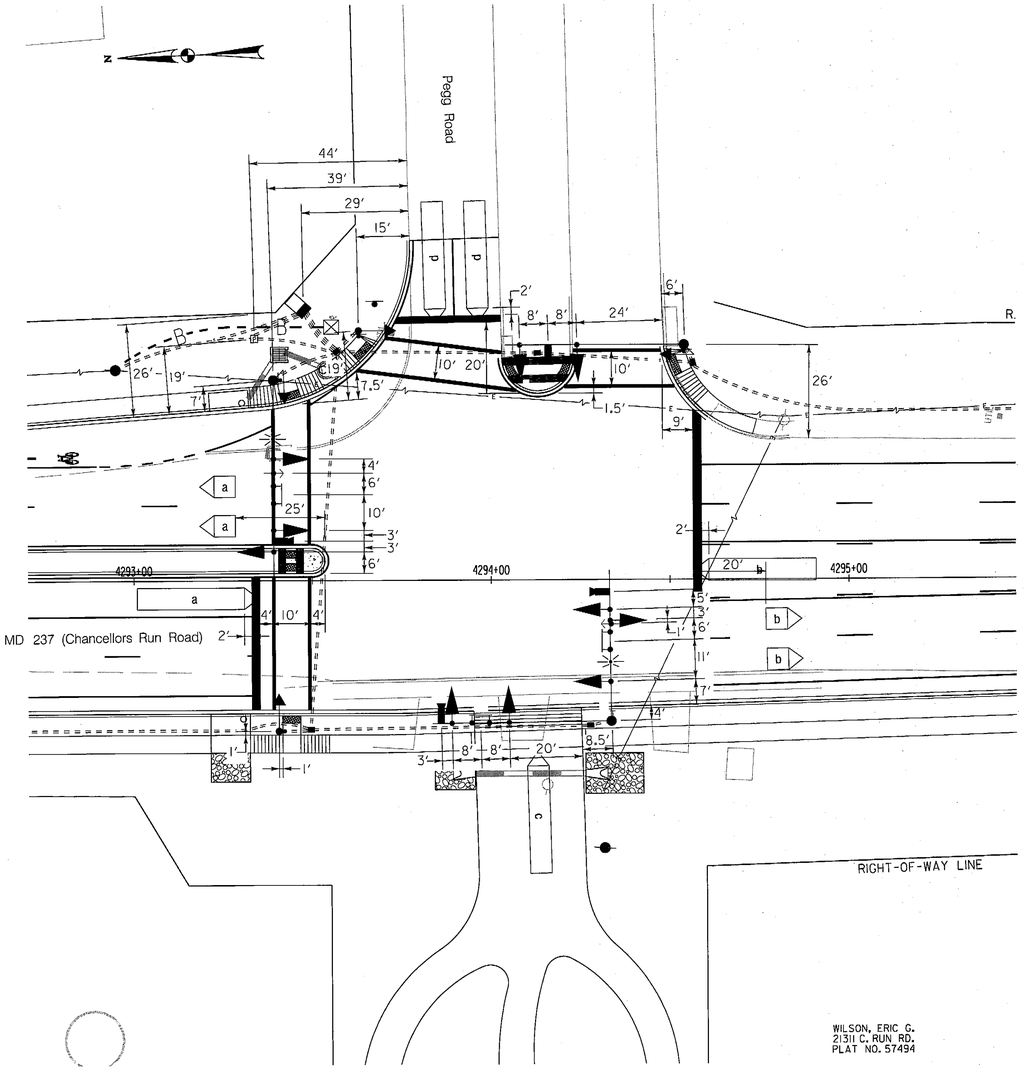

Whitman, Requardt and Associates, LLP
Engineers, Architects and Planners
801 South Caroline Street
Baltimore, Maryland 21231
410-235-3450

THE LANE CONSTRUCTION CORPORATION
OVER 100 YEARS
A Commitment to Excellence

STATE OF MARYLAND
DEPARTMENT OF TRANSPORTATION
STATE HIGHWAY ADMINISTRATION
OFFICE OF TRAFFIC & SAFETY
TRAFFIC ENGINEERING DESIGN DIVISION

MD 237 FROM MD 235 TO PEGG ROAD
MD 237 AND PEGG ROAD

TRAFFIC SIGNALIZATION PLAN

SCALE 1" = 20' ADVERTISED DATE DECEMBER 10, 2008 CONTRACT NO. SM7575171

DESIGNED BY S. BLOSS
DRAWN BY S. BLOSS
CHECKED BY N. LEARY 12/16/08
F.A.P. NO. ACSTP-HP-2442(001)E

COUNTY ST. MARYS
LOGMILE 18.023/00.24
TIMS NO. H783
TOD NO.

TS NO. 4693 | DRAWING TSP - 12 OF 16 | SHEET NO. 13 OF 36

PLOTTED: 12-12-2008
FILE: n:\31628-000\cadd\p5G-P012_md237.dgn

BY: sbloss