MD 378 IS ASSUMED TO RUN
IN A NORTH-SOUTH DIRECTION

CONSTRUCTION DETAILS

A. INSTALL 12-PAIR COMMUNICATION CABLE (SELF-SUPPORTING) ONTO EXISTING WOOD UTILITY POLES. REMOVE AND DISPOSE OF EXISTING COMMUNICATION CABLE.
B. USE PROPOSED POLE MOUNTED CABINET AND CONTROLLER (SEE SIGNAL PLAN).
C. USE EXISTING POLE-MOUNTED CABINET AND CONTROLLER.

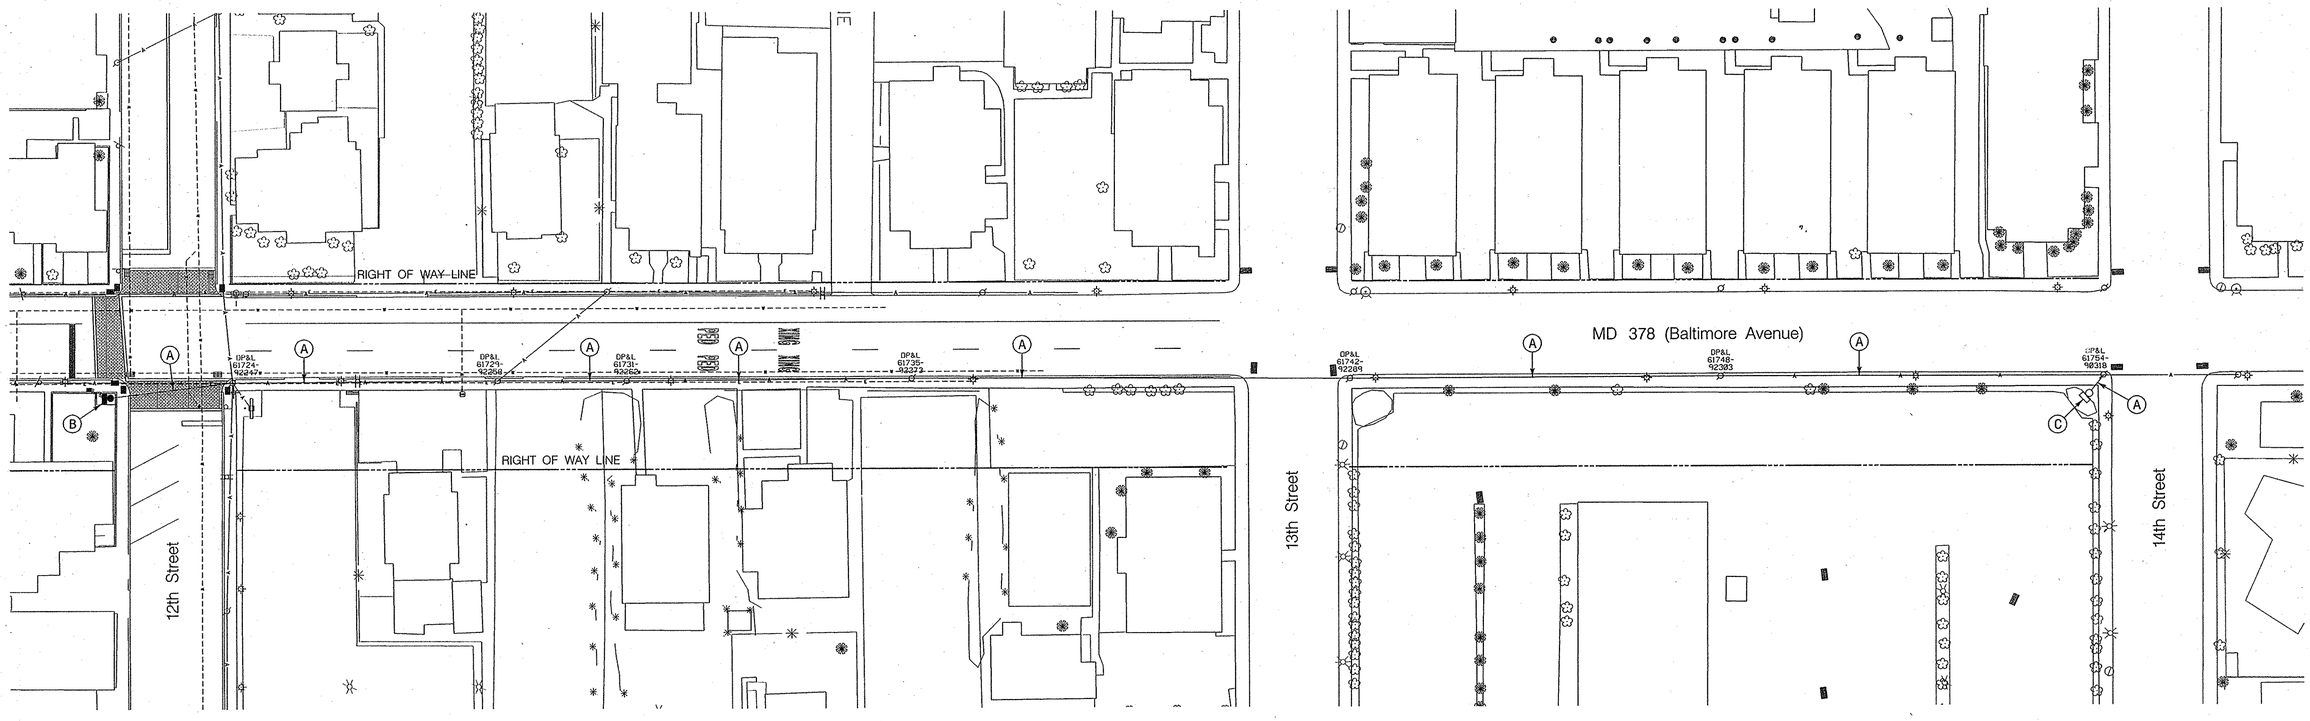

TOD No.: AT909-10
SHA No.: WO442A51/C51
MD 378 @ 12th Street

SHA
STATE OF MARYLAND
DEPARTMENT OF TRANSPORTATION
STATE HIGHWAY ADMINISTRATION
OFFICE OF TRAFFIC & SAFETY
TRAFFIC ENGINEERING DESIGN DIVISION
MD 378 (Baltimore Avenue) and 12th Street
Ocean City, Maryland

WR&A
Whitman, Requardt and Associates, LLP
Engineers, Architects and Planners
801 South Caroline Street
Baltimore, Maryland 21231
(410) 235-3450

APPROVALS	
TEAM LEADER	10/17/06
ASST. DIV. CHIEF	9-27-06
DIVISION CHIEF	10/17/06
OFFICE DIRECTOR	10/20/06

REVISIONS

INTERCONNECT PLAN

SCALE 1" = 30' DATE 9/01/2006 CONTRACT NO. AT9095185

DESIGNED BY S. BLOSS
DRAWN BY S. BLOSS
CHECKED BY N. LEARY
F.A.P. NO. AC-STPG-000A(175)E

COUNTY WORCESTER
LOGMILE 23038701.19
T.I.M.S. NO. H593
TOD NO.

DRAWING NO. TS-4481-Ic OF
SHEET NO. 2 OF 3

PLOTTED: 9/20/2006
FILE: N:\31556-052\CADD\PSG-C002_H593.DGN

BY:SBLOSS