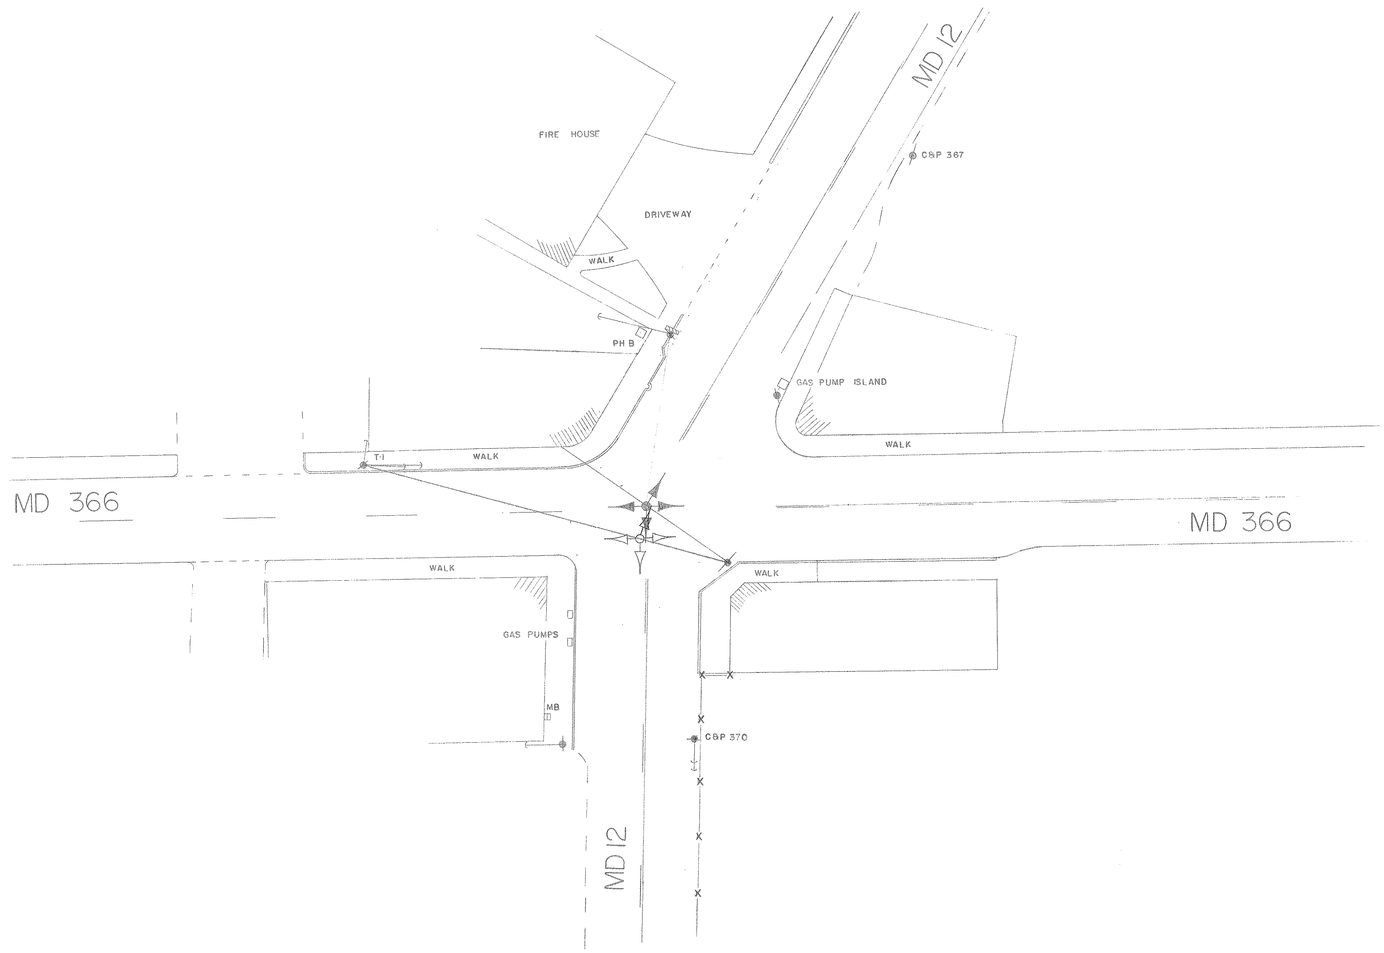

REVISIONS

APPROVAL: CHIEF - BUREAU OF TRAFFIC ENGINEERING

APPROVAL: ASS'T CHIEF ENGINEER TRAFFIC SAFETY

MARYLAND STATE ROADS COMMISSION
DIVISION OF TRAFFIC SAFETY
BUREAU OF TRAFFIC ENGINEERING

MD 366 & MD 12 (Removed) (Removed)

SIGNAL NO 23059

DATE
SCALE 1" = 20'
DRAWN BY: LES TOWNSEND
CONTRACT NO
COUNTY WORCESTER
CHECKED BY:

DRAWING NO. TS 394

230012