F H W A REGION NO.	STATE	FED. AID PROJ. NO.	SHEET NO.	TOTAL SHEETS
3	MD		3	3

EXISTING SIGNS

1

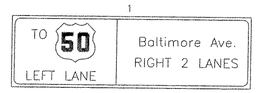

2

NOTE:
SIGNS ARE TO BE RELOCATED ON MAST ARMS AS DETAILED IN CONSTRUCTION DETAILS "U" AND "T".

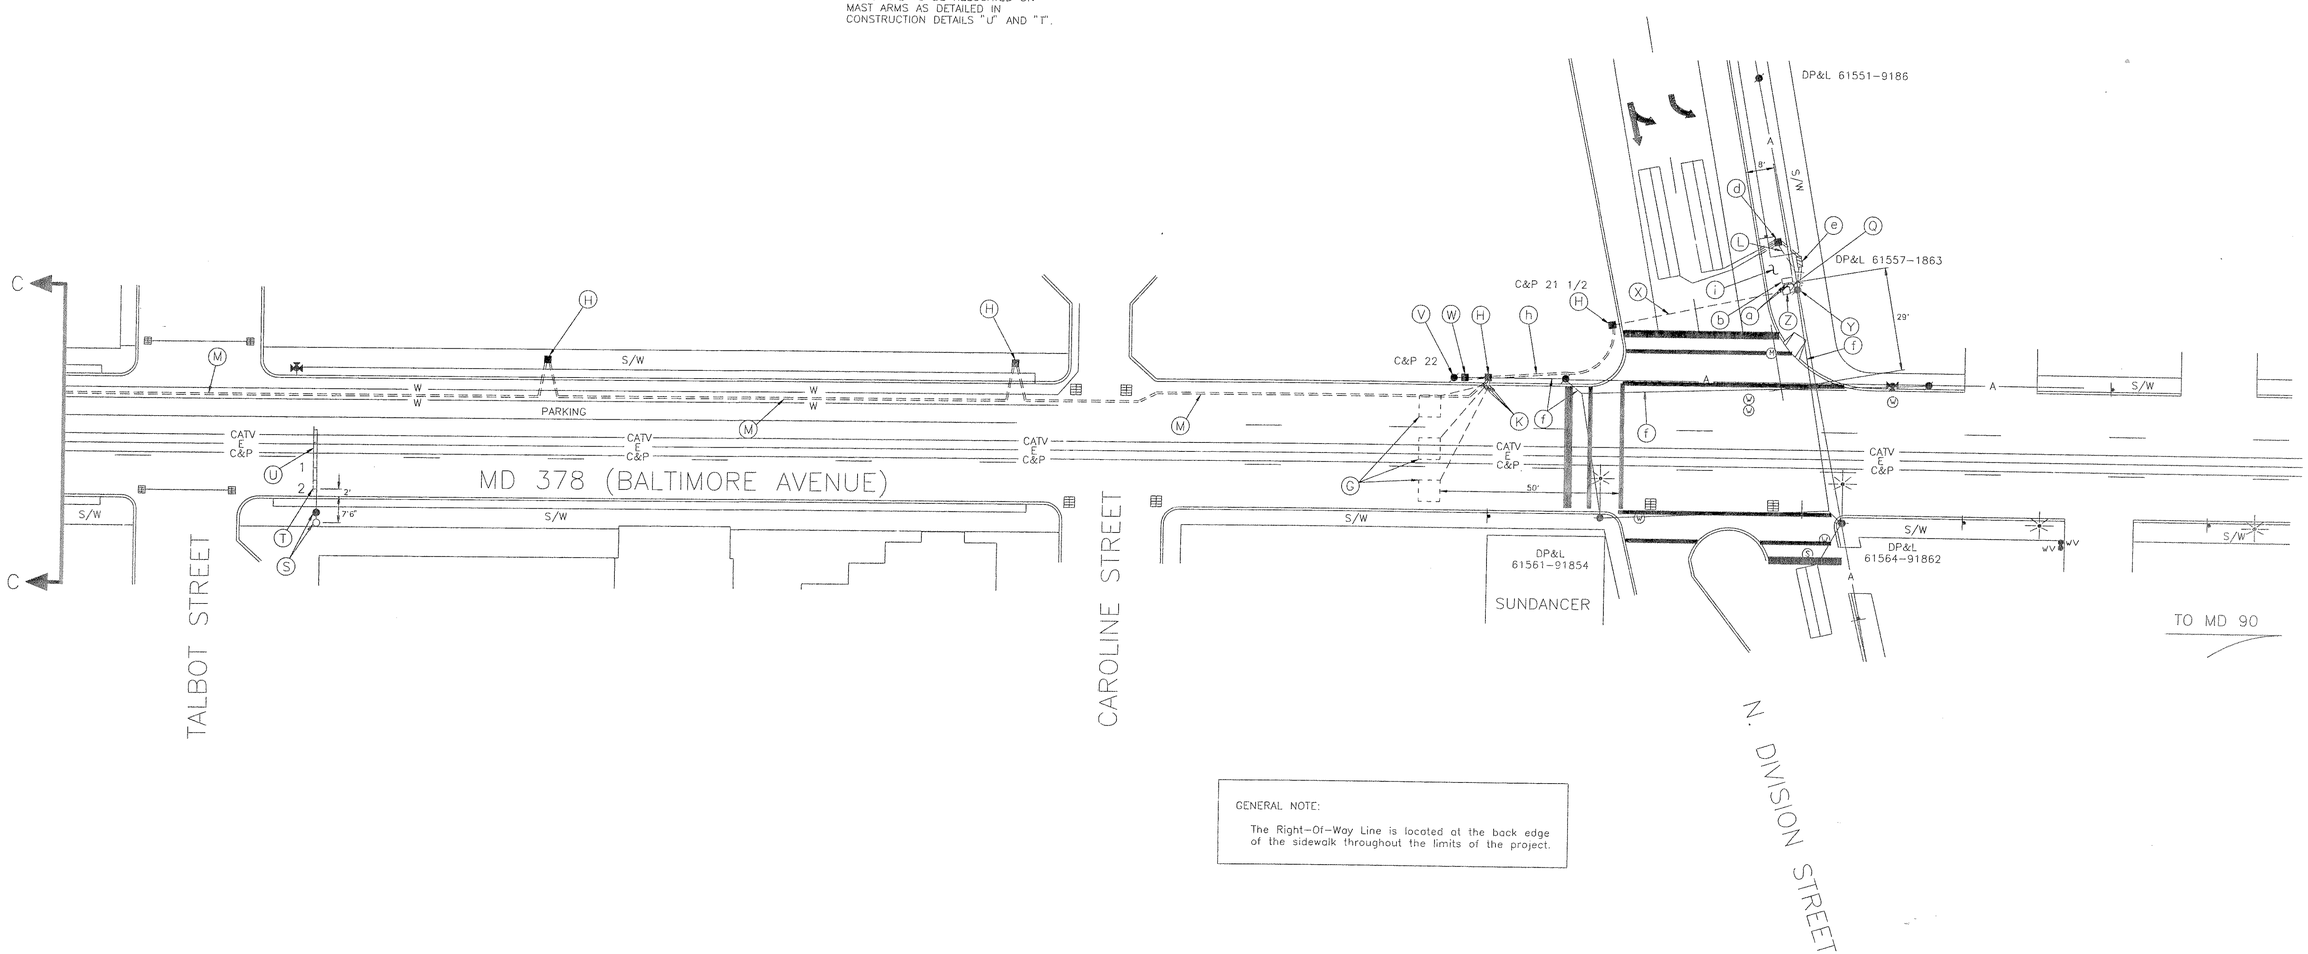

GENERAL NOTE:

The Right-Of-Way Line is located at the back edge of the sidewalk throughout the limits of the project.

LEGEND OF UNDERGROUND AND OVERHEAD UTILITIES

AERIAL CABLE	A	A	A
ELECTRIC	E	E	E
TELEPHONE	T	T	T
GAS	G	G	G
SEWER	S	S	S
WATER	W	W	W
CABLE TV	TV	TV	TV

STREET TRAFFIC STUDIES, LTD.
Gateway International
1302 Concourse Drive, Suite 104
Linthicum, Maryland 21090
(410) 859-3553
2308X3

REVISIONS

APPROVALS

2/10/93
CHIEF, SIGNAL DESIGN SECTION

ASST. DISTRICT ENGINEER, TRAFFIC

2/18/93
CHIEF, TRAFFIC ENGINEERING DESIGN DIVISION

2/28/93
DIRECTOR, OFFICE OF TRAFFIC AND SAFETY

MDOT – STATE HIGHWAY ADMINISTRATION

Office of Traffic and Safety

TRAFFIC ENGINEERING DESIGN DIVISION

23037800.44

DRAWN BY: C. F. STARKEY
DES. BY: R. R. ZACHERL
CHK. BY: 2/18/93

MD 378 (BALTIMORE AVENUE) AND N. DIVISION STREET

COUNTY WORCESTER

DATE: 2-9-93
SCALE: 1"=20'

F.A.P. NO.
S.H.A. NO.

TS/STD. NO. 140

SHEET NO. 3 OF 3