F H W A REGION NO.	STATE	FED. AID PROJ. NO.	SHEET NO.	TOTAL SHEETS
3	MD			

MD 378 IS ASSUMED TO RUN
IN A NORTH-SOUTH DIRECTION

CONSTRUCTION DETAILS

A. INSTALL 12-PAIR COMMUNICATION CABLE (SELF-SUPPORTING) ONTO EXISTING WOOD UTILITY POLES. REMOVE AND DISPOSE OF EXISTING COMMUNICATION CABLE.
B. PROPOSED POLE MOUNTED CABINET AND CONTROLLER (SEE SIGNAL PLANS).
C. USE EXISTING BASE-MOUNTED CABINET AND CONTROLLER.
D. USE EXISTING CONDUIT. INSTALL 12-PAIR COMMUNICATION CABLE.

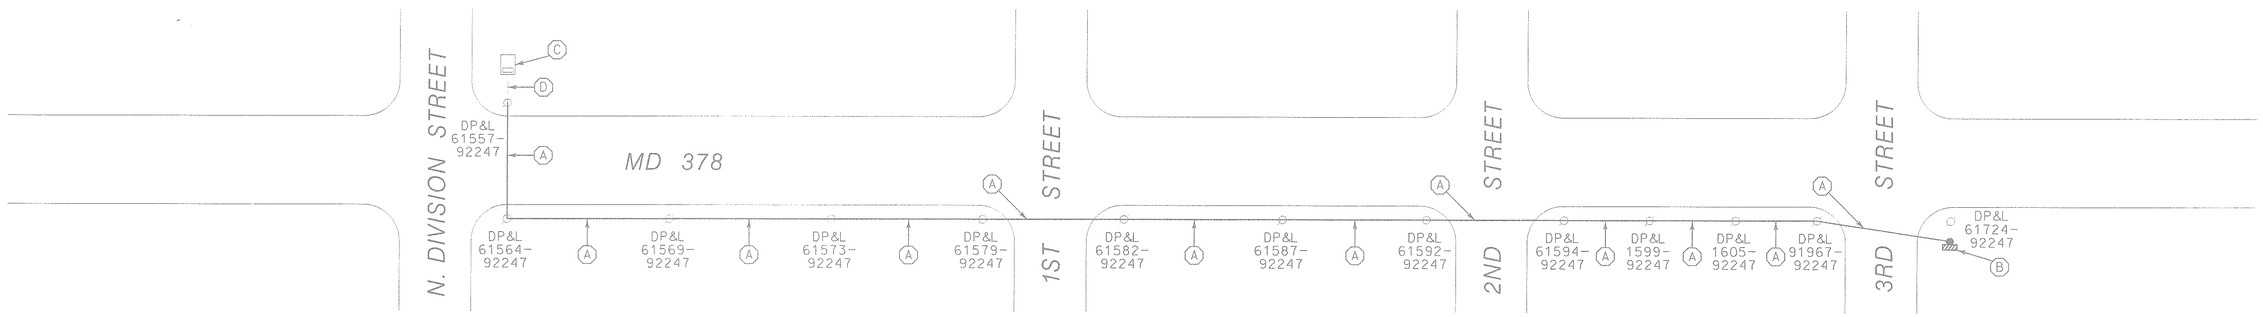

LOG MILE

REVISIONS	APPROVALS	REVISIONS
	ASSISTANT DIVISION CHIEF	
	ASST. DISTRICT ENGINEER, TRAFFIC	
	CHIEF, TRAFFIC ENGINEERING DESIGN DIVISION	
	DIRECTOR, OFFICE OF TRAFFIC & SAFETY	

WR&A
Whitman, Requardt and Associates
Engineers and Planners
2315 Saint Paul Street
Baltimore, Maryland 21218
(410) 235-3450

MARYLAND DOT - STATE HIGHWAY ADMINISTRATION
Office of Traffic & Safety
TRAFFIC ENGINEERING DESIGN DIVISION
INTERCONNECT PLAN
MD 378

DATE: 1-20-98	DRAWN BY: M.LARSON	F.A.P. NO.		PLAN SHEET NO.:	SHEET NO.
SCALE: NONE	DESIGNED BY: N.LEARY	S.H.A. NO.	AW276A651B65		4 OF 7
APPROVED BY: 1-21-98	CHECKED BY: T.HANNAN	COUNTY	WORCESTER		