F H W A REGION NO.	STATE	FED. AID PROJ. NO.	SHEET NO.	TOTAL SHEETS
3	MD		2	3

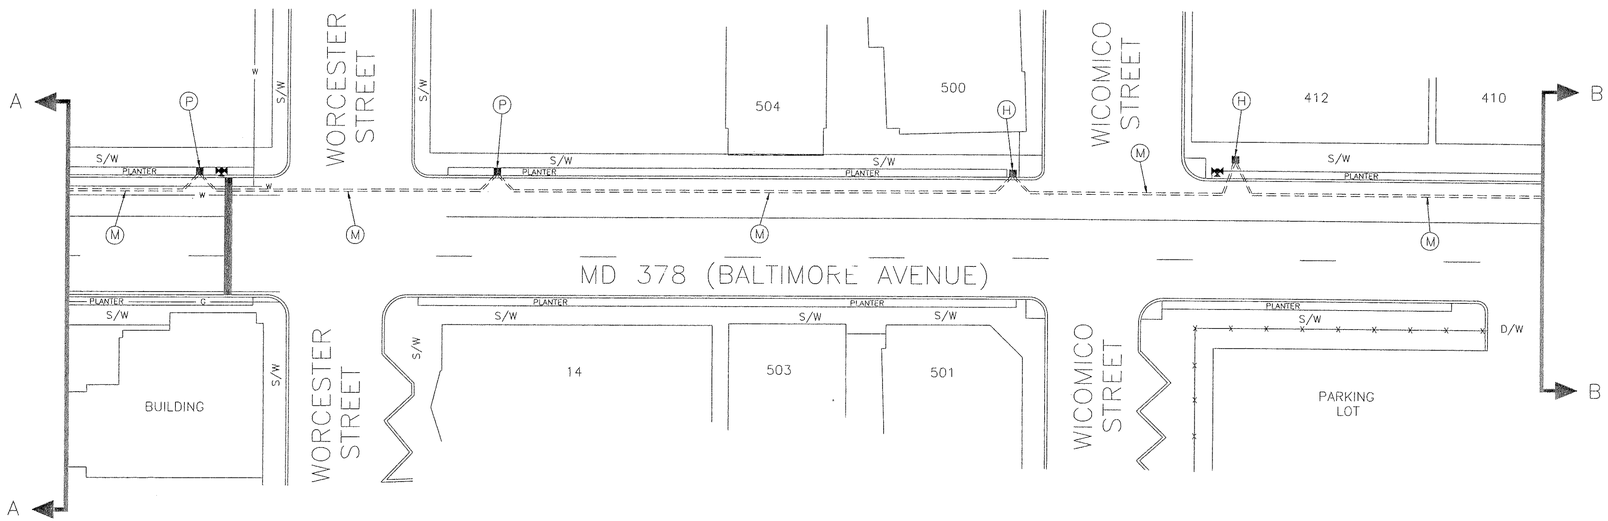

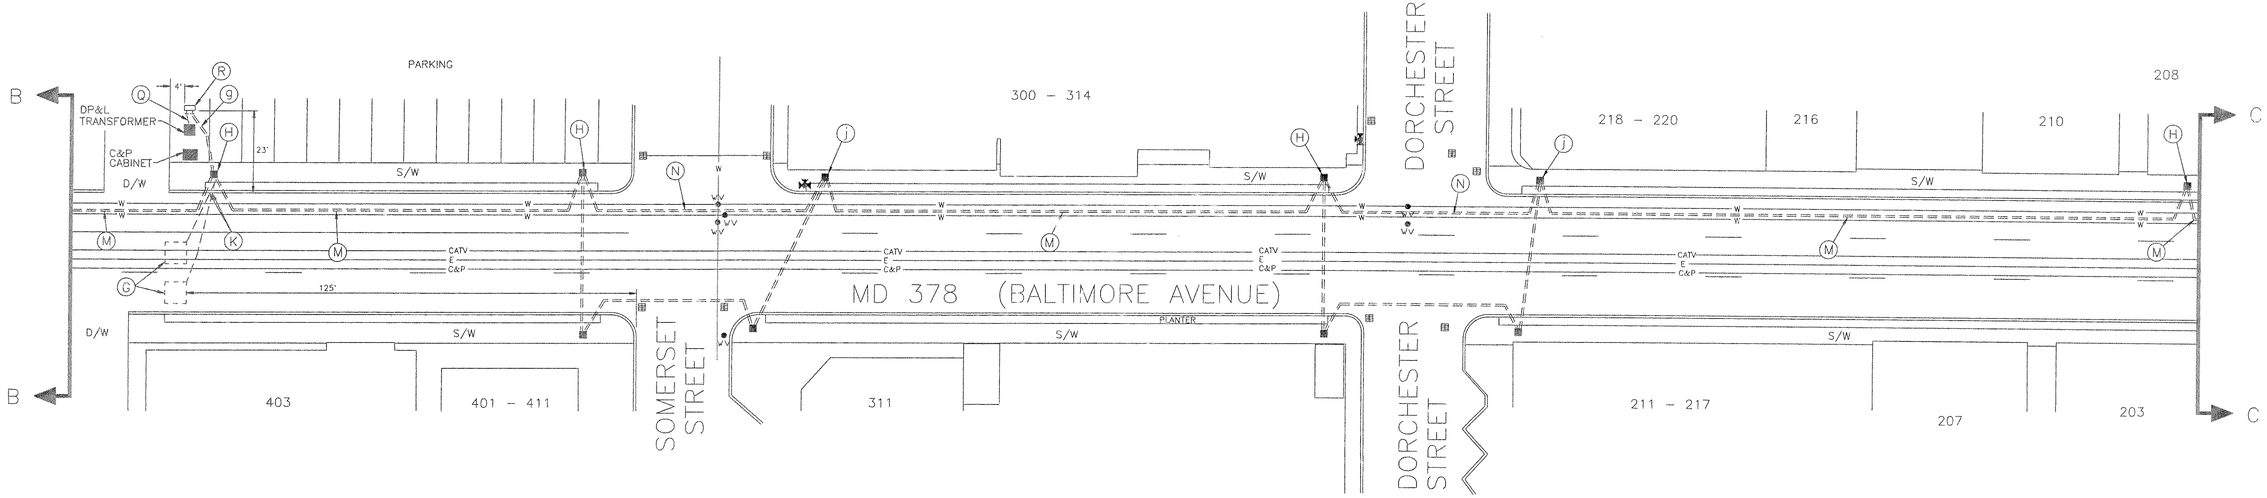

GENERAL NOTE:

The Right-Of-Way Line is located at the back edge of the sidewalk throughout the limits of the project.

LEGEND OF UNDERGROUND AND OVERHEAD UTILITIES

AERIAL CABLE	A	A	A
ELECTRIC	E	E	E
TELEPHONE	T	T	T
GAS	G	G	G
SEWER	S	S	S
WATER	W	W	W
CABLE TV	TV	TV	TV

STREET TRAFFIC STUDIES, LTD.
Gateway International
1302 Concourse Drive, Suite 104
Linthicum, Maryland 21090
(410) 859-3553

2308X2

CHIEF, SIGNAL DESIGN SECTION 2/18/93

ASST. DISTRICT ENGINEER, TRAFFIC

CHIEF, TRAFFIC ENGINEERING DESIGN DIVISION 2/18/93

DIRECTOR, OFFICE OF TRAFFIC AND SAFETY 2/25/93

MDOT – STATE HIGHWAY ADMINISTRATION

Office of Traffic and Safety

TRAFFIC ENGINEERING DESIGN DIVISION

SIGNAL NUMBER:

LOG MILE: 23037800.31

DRAWN BY: C. F. STARKEY
DES. BY: R. B. ZACHERL
CHK. BY: 2-18-93

MD 378 (BALTIMORE AVE.) AT SOMERSET STREET AND DORCHESTER STREET

COUNTY WORCESTER

DATE: 2-8-93
SCALE: 1"=20'

F.A.P. NO.
S.H.A. NO.

TS/STD. NO. 3303

SHEET NO. 2 OF 3

119 X 15