F. H. WA. REGION NO.	STATE	FED. AID PROJ. NO.	SHEET NO.	TOTAL SHEETS
3	MD.			

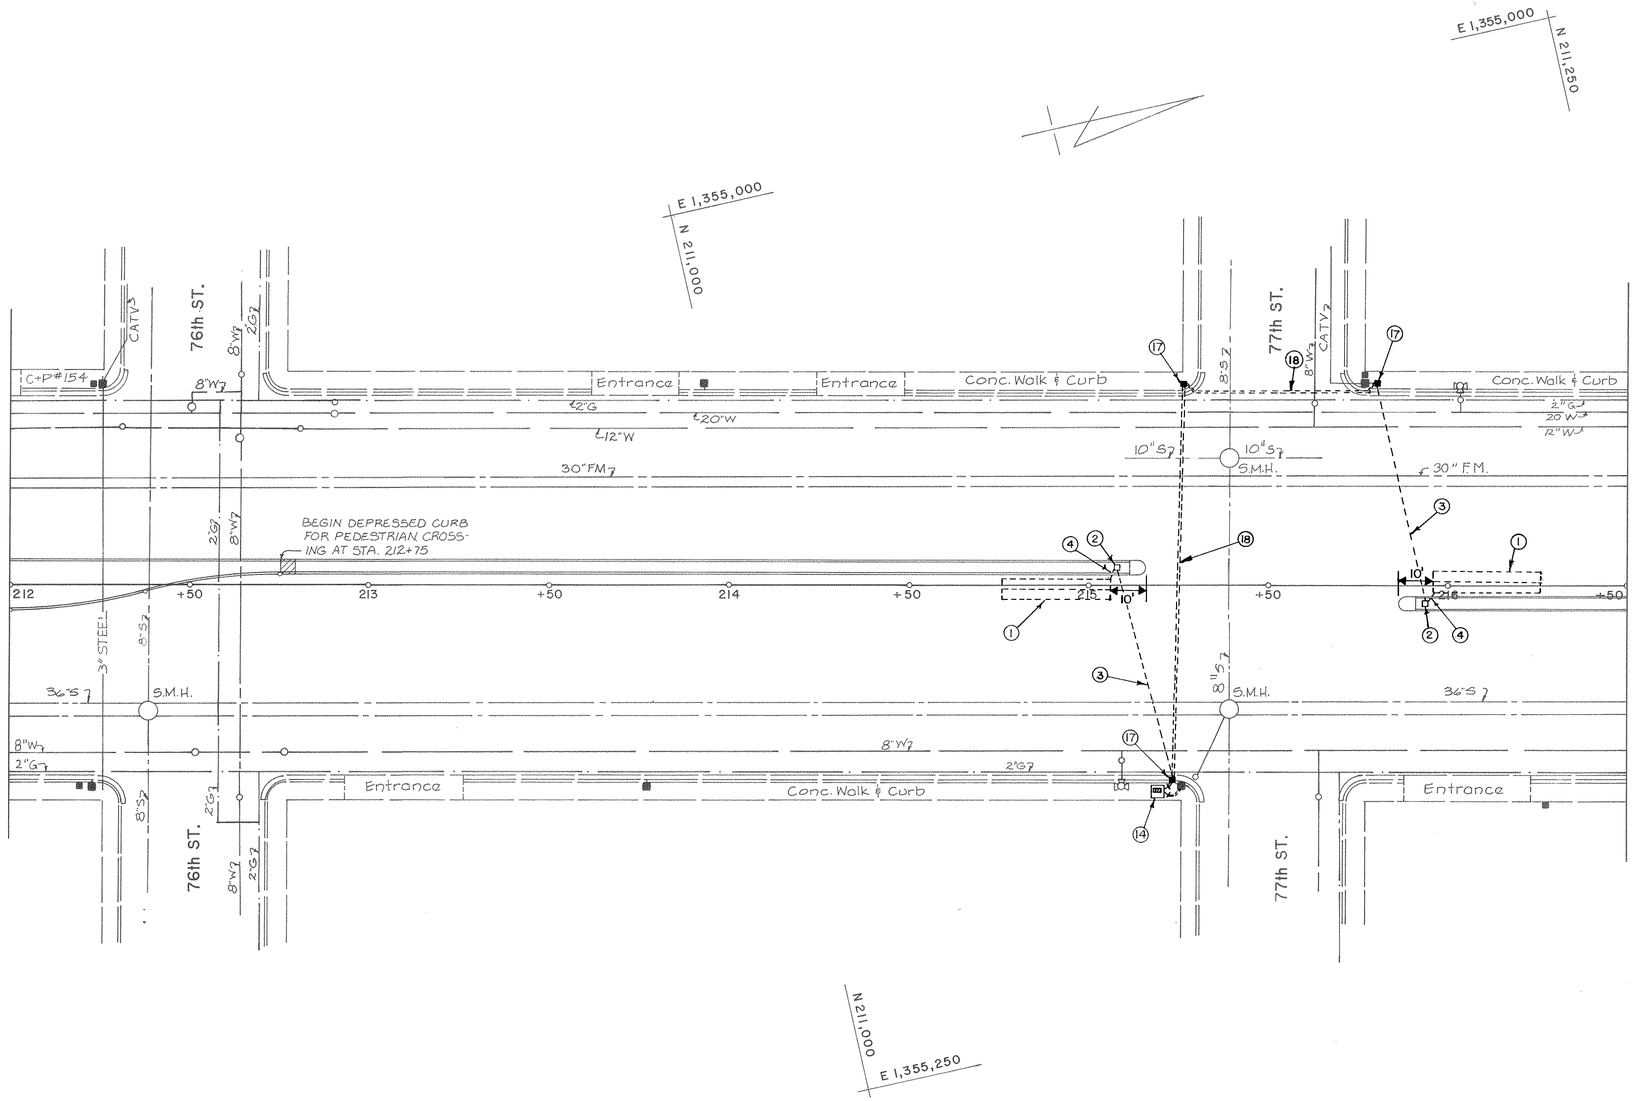

SCALE { PLAN: 1 IN.=20 FT

JOHNSON, MIRMIRAN & THOMPSON, P.A.
810 GLENEAGLES CT.
BALTIMORE, MARYLAND

STATE HIGHWAY ADMINISTRATION - OFFICE OF TRAFFIC B.T.E. TS-2256A

MD 528 (COSTAL HWY) & 77th ST.

REVISIONS

(A) 1/88 RECONSTRUCT. LOOPS, CONDUIT AND HAND-BOX. S.H.A. NO. WO-655-501-176

RFL 3-17-92

STATE OF MARYLAND
DEPARTMENT OF TRANSPORTATION
STATE HIGHWAY ADMINISTRATION
MARYLAND ROUTE 528
DRAINAGE IMPROVEMENT 59th TO 85th STREET

CONT. NO. WO 655-501-176 F.A.P. NO. _____ SHEET NO. ___ OF ___
PREL. TRAC. BY _____ FINAL TRAC. BY _____

2305280 3.84