F.H.W.A. REGION NO.	STATE	FED. AID PROJ. NO.	SHEET NO.	TOTAL SHEETS
3	MD.			

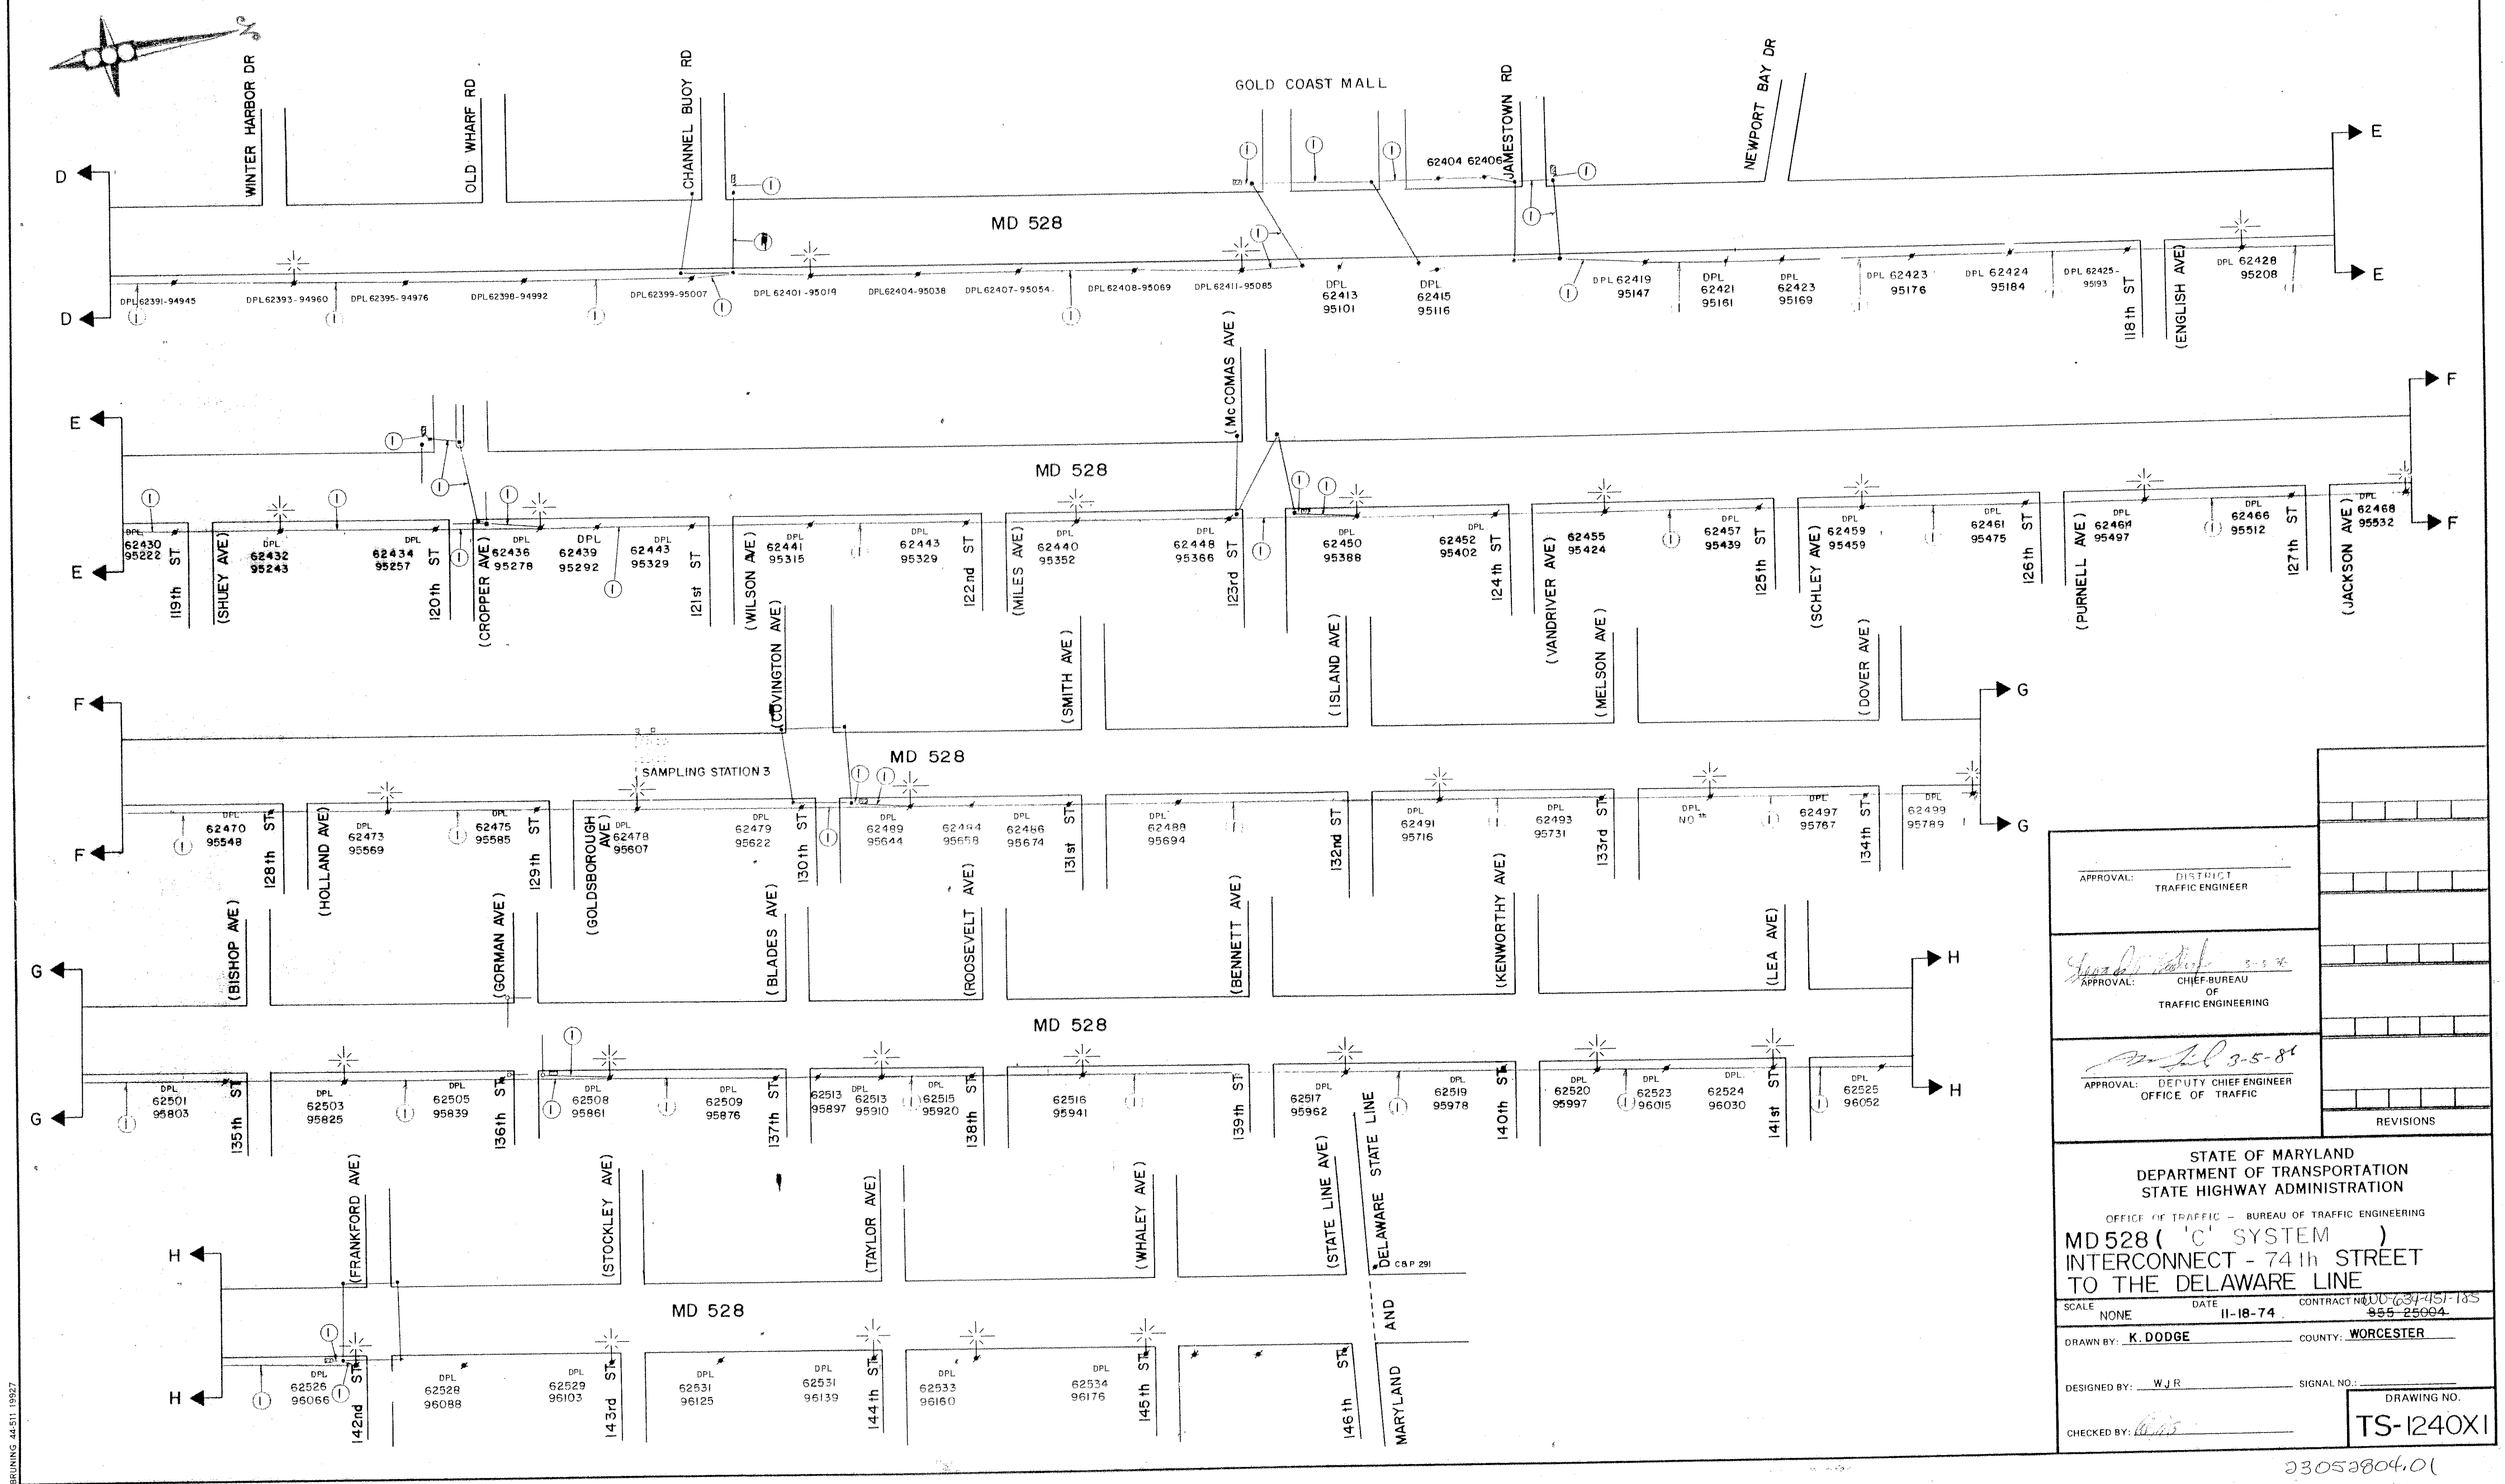

APPROVAL: DISTRICT TRAFFIC ENGINEER

APPROVAL: CHIEF BUREAU OF TRAFFIC ENGINEERING 3-5-84

APPROVAL: DEPUTY CHIEF ENGINEER OFFICE OF TRAFFIC 3-5-84

REVISIONS

STATE OF MARYLAND
DEPARTMENT OF TRANSPORTATION
STATE HIGHWAY ADMINISTRATION

OFFICE OF TRAFFIC – BUREAU OF TRAFFIC ENGINEERING

MD 528 ('C' SYSTEM)
INTERCONNECT - 74th STREET
TO THE DELAWARE LINE

SCALE NONE | DATE 11-18-74 | CONTRACT NO. 000-637-451-185 ~~855 25004~~

DRAWN BY: K. DODGE | COUNTY: WORCESTER

DESIGNED BY: WJR | SIGNAL NO.:

CHECKED BY:

DRAWING NO. TS-1240X1

23052804.01
INTERCONNECT

BRUNING 44-511 19927