F. H. WA. REGION NO.	STATE	FED. AID PROJ. NO.	SHEET NO.	TOTAL SHEETS
3	MD.			

PROPOSE SIGNALS AND SIGN

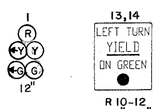

NEMA PHASING

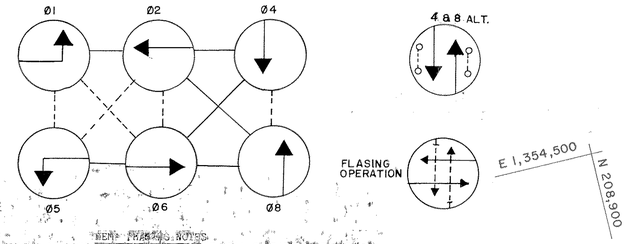

NEMA PHASING NOTES:
1. PHASES ASSOCIATED BY A DASHED LINE WILL OPERATE CONCURRENTLY.
2. PHASES ASSOCIATED BY A SOLID LINE WILL NOT OPERATE CONCURRENTLY.

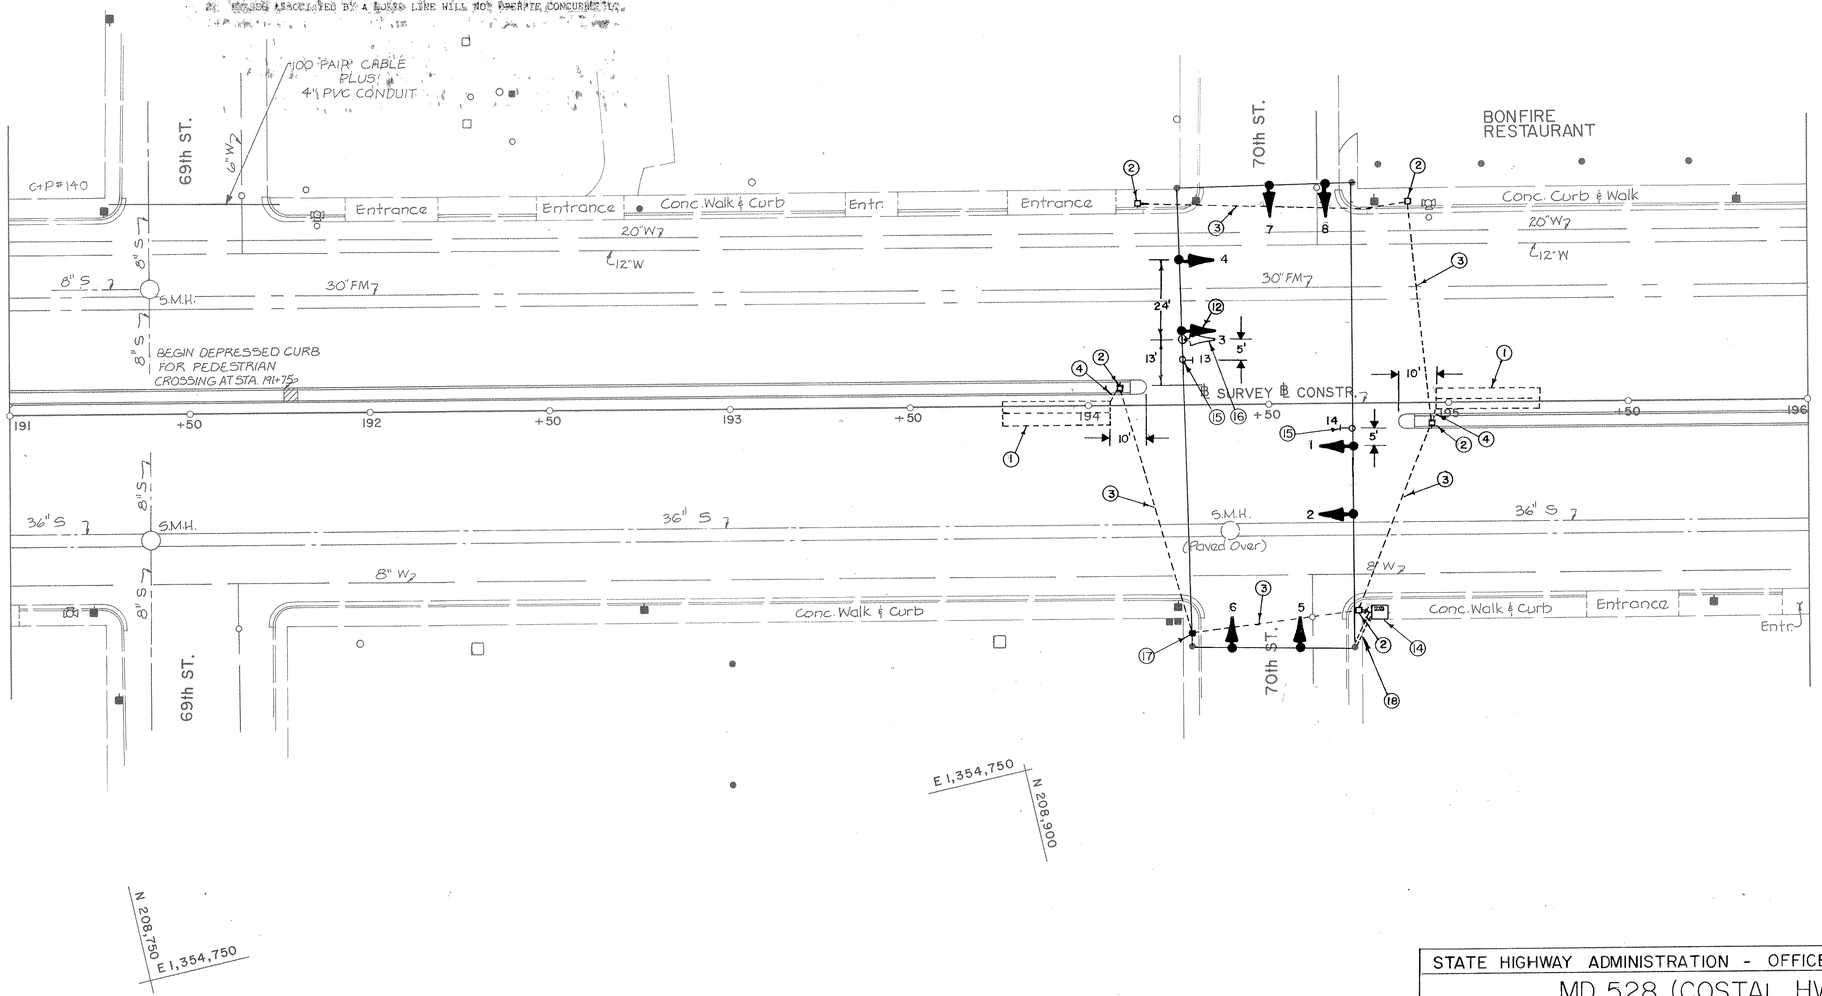

SCALE { PLAN: 1 IN.=20 FT

JOHNSON, MIRMIRAN & THOMPSON, P.A.
810 GLENEAGLES CT.
BALTIMORE, MARYLAND

STATE HIGHWAY ADMINISTRATION - OFFICE OF TRAFFIC (B.T.E.) TS-357B

MD 528 (COSTAL HWY) & 70th ST.

REVISIONS

(B) 1/88
RECONSTRUCT LOOPS, CONDUIT, HANDBOXES, AND S/B E/P SIGNAL.
S.H.A NO.
WO-655-501-176

R.F.L. | EP | TH

STATE OF MARYLAND
DEPARTMENT OF TRANSPORTATION
STATE HIGHWAY ADMINISTRATION
MARYLAND ROUTE 528
DRAINAGE IMPROVEMENT 59th TO 85th STREET

CONT. NO. WO 655-501-176 F.A.P. NO. _____ SHEET NO. ___ OF ___
PREL. TRAC. BY _____ FINAL TRAC. BY _____

23052804.24