F. H. WA. REGION NO.	STATE	FED. AID PROJ. NO.	SHEET NO.	TOTAL SHEETS
3	MD.			

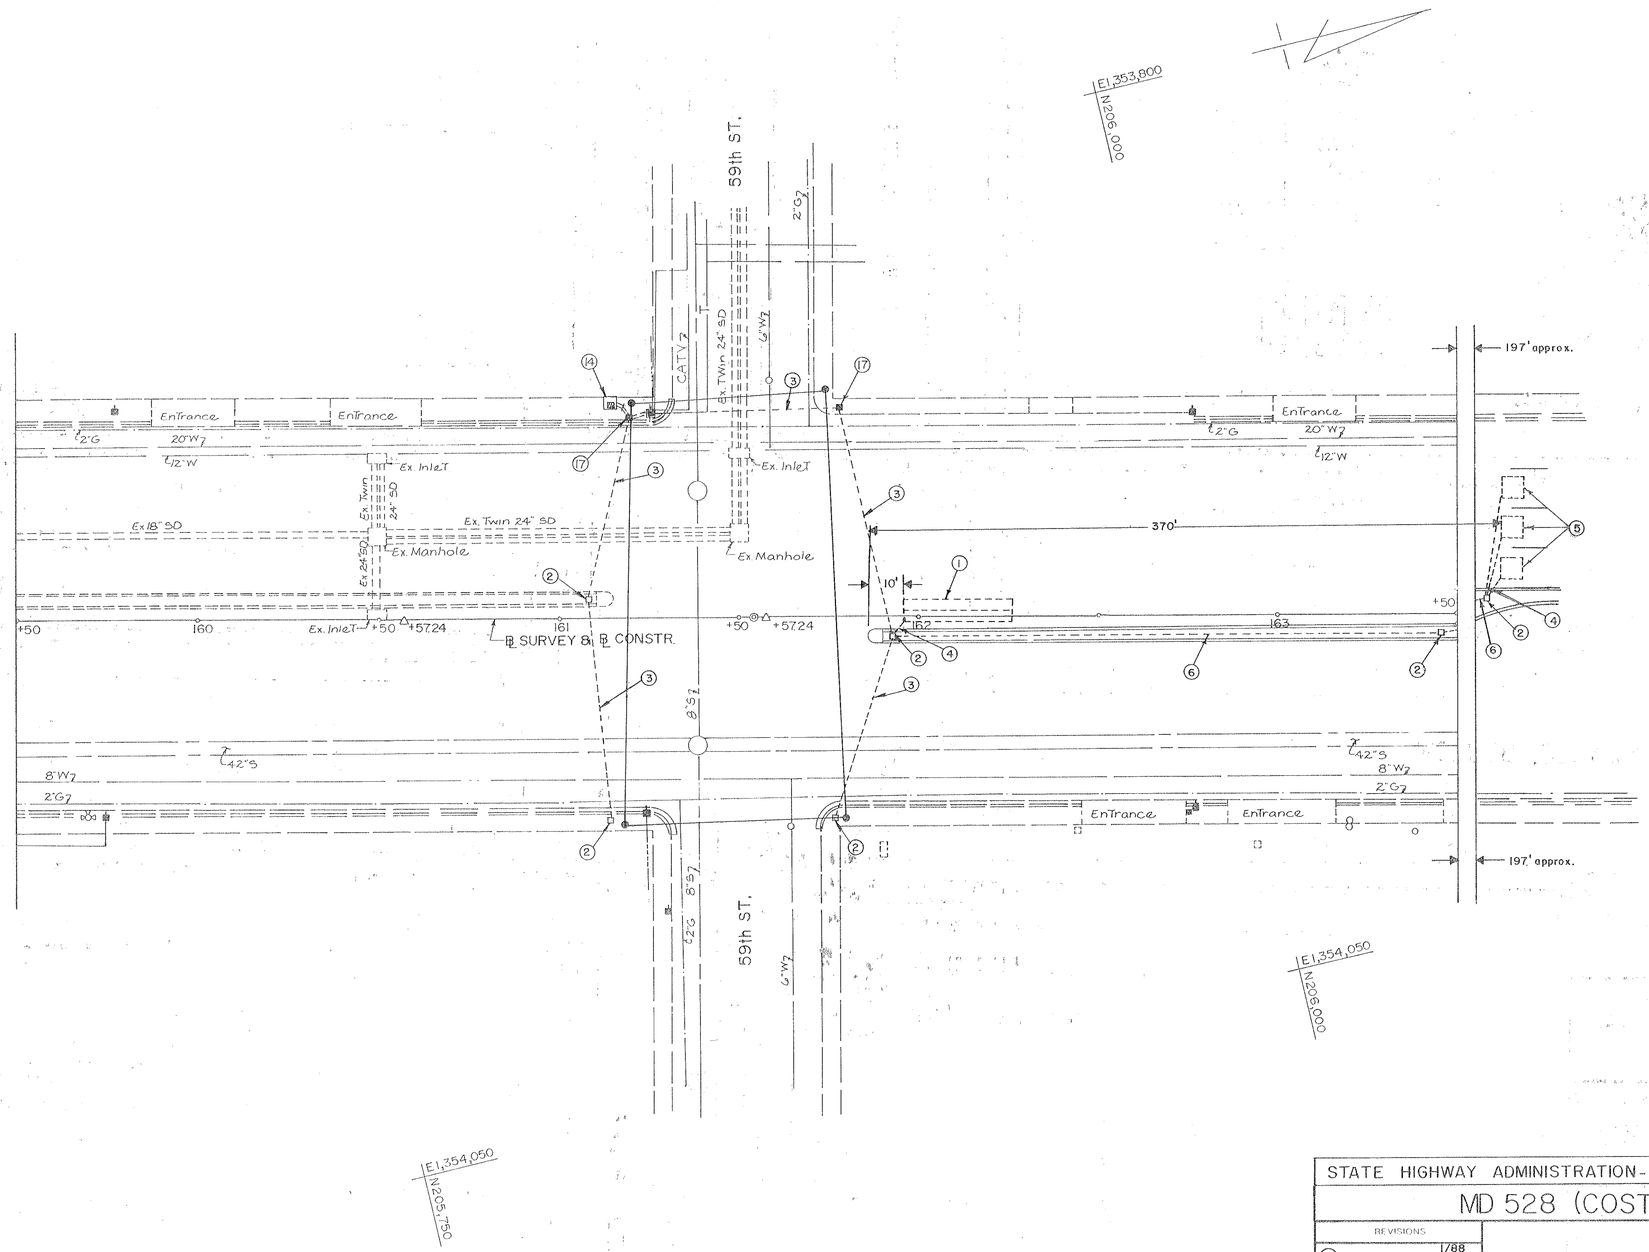

SCALE { PLAN: 1 IN.=20 FT.

JOHNSON, MIRMIRAN & THOMPSON, P.A.

810 GLENEAGLES CT.
BALTIMORE, MARYLAND

STATE HIGHWAY ADMINISTRATION - OFFICE OF TRAFFIC (B.T.E.) TS-950 C

MD 528 (COSTAL HWY.) & 59th ST.

REVISIONS

© 1788 RECONSTRUCT. LOOPS AND CONDUIT SHA. NO. WO-655-501-176

R.F.L. | 2/17/78

STATE OF MARYLAND
DEPARTMENT OF TRANSPORTATION
STATE HIGHWAY ADMINISTRATION
MARYLAND ROUTE 528
DRAINAGE IMPROVEMENT 59th TO 85th STREET

CONT. NO. WO 655-501-176 F.A.P. NO. _____ SHEET NO. ___ OF ___
PREL. TRAC. BY _____ FINAL TRAC. BY _____

23052804.88