K&E 19 1153 6-81 MC 2647*

F.H.W.A. REGION NO.	STATE	FED. AID PROJ. NO.	SHEET NO.	TOTAL SHEETS
3	MD.		2	6

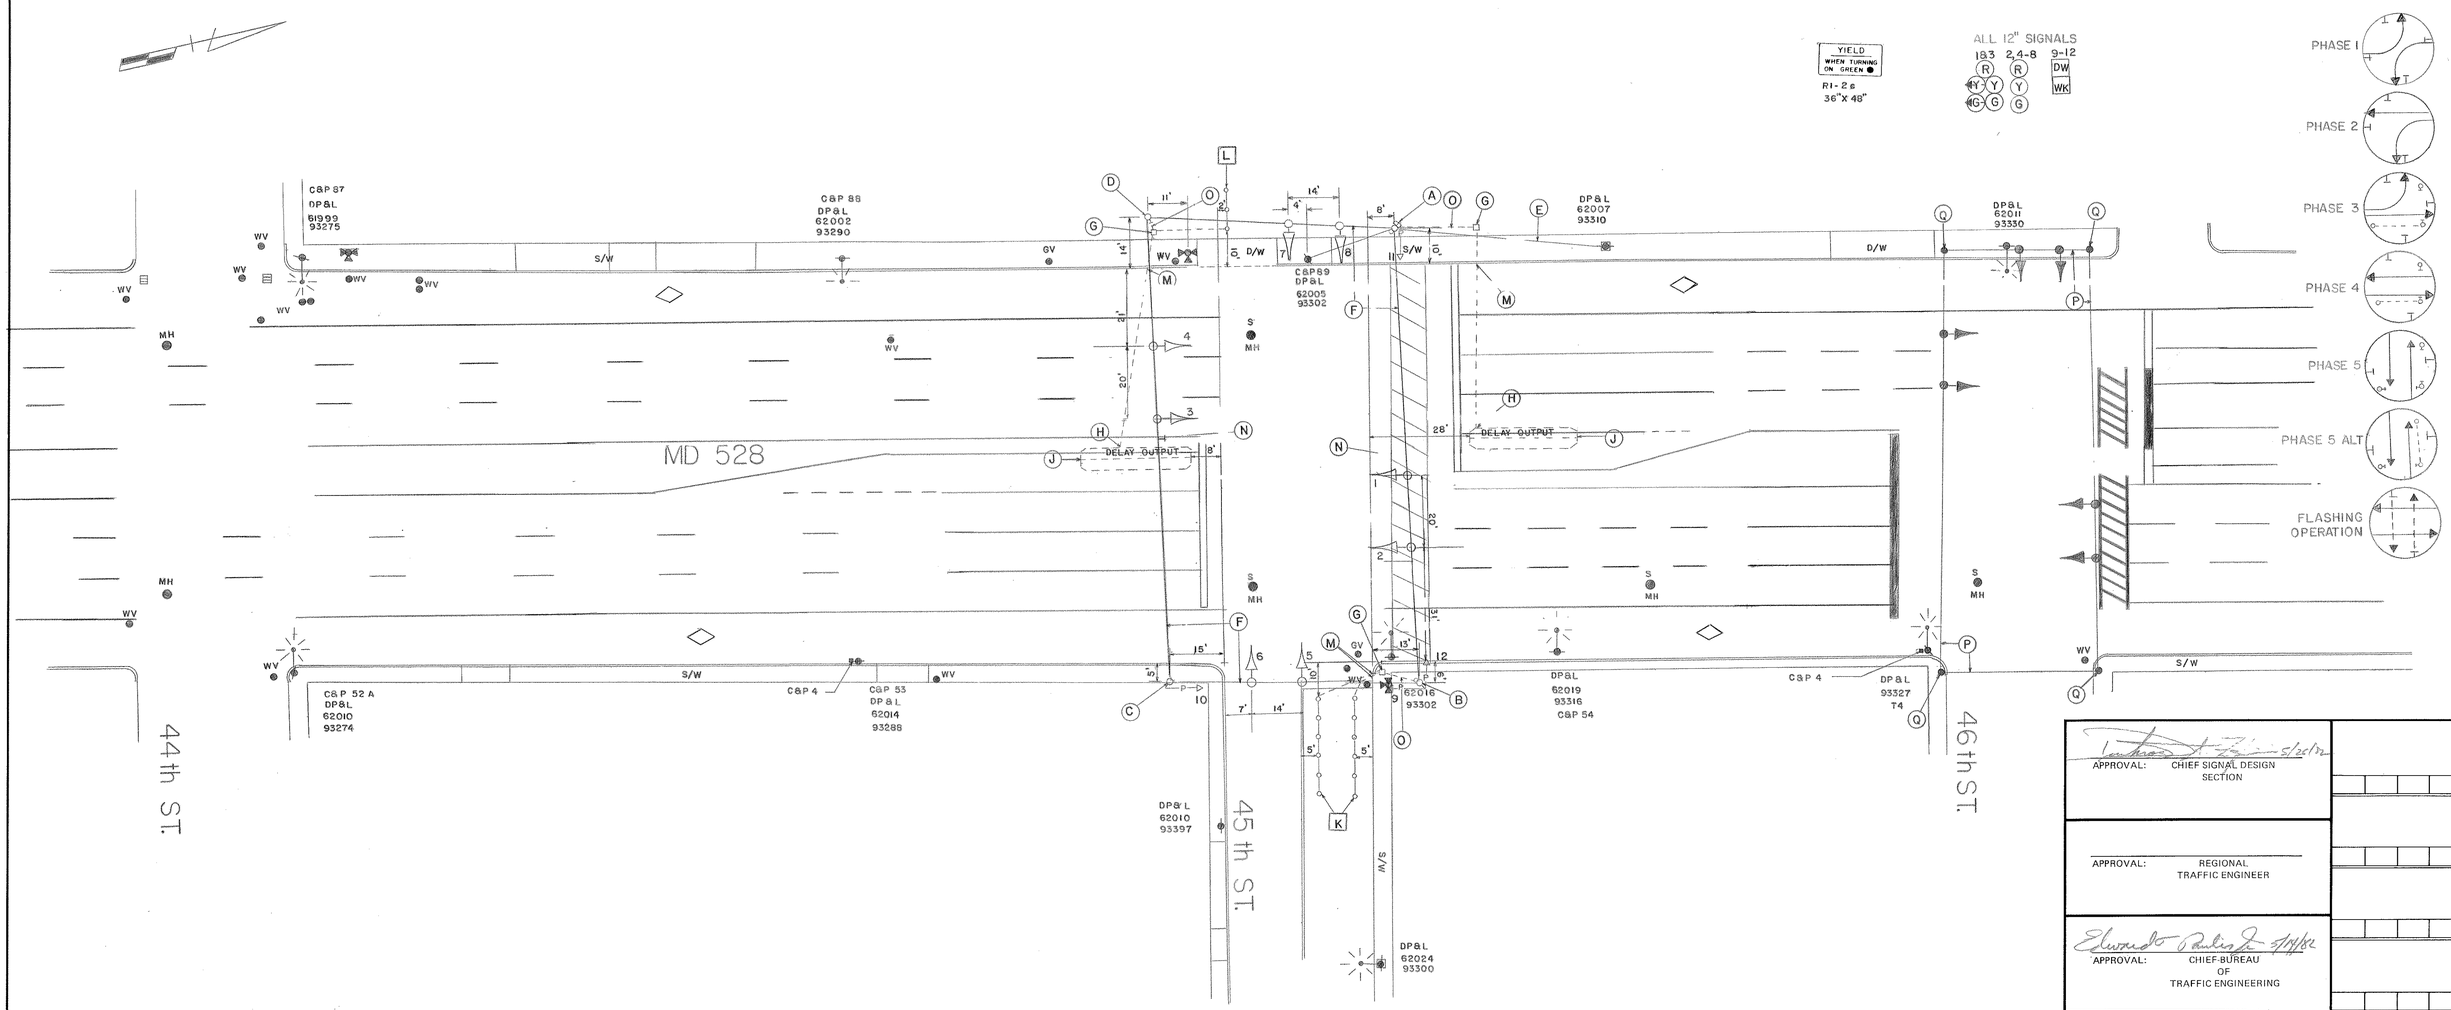

APPROVAL: CHIEF SIGNAL DESIGN SECTION — 5/26/82

APPROVAL: REGIONAL TRAFFIC ENGINEER

APPROVAL: CHIEF-BUREAU OF TRAFFIC ENGINEERING — 5/27/82

APPROVAL: ASS'T. CHIEF ENGINEER TRAFFIC — 5-26-82

A 9-29-82 CHANGED DETECTION FROM MICRO-LOOPS TO PROBES.

REVISIONS

STATE OF MARYLAND
DEPARTMENT OF TRANSPORTATION
STATE HIGHWAY ADMINISTRATION

TRAFFIC DIVISION — BUREAU OF TRAFFIC ENGINEERING

MD 528(OCEAN HIGHWAY) & 45th ST.

SURVEY BOOK NO. 2091I

SCALE 1"=20' DATE 3-22-82 CONTRACT NO. WO 594-501-185

DRAWN BY: BRUCE THOMPSON COUNTY: WORCESTER

DESIGNED BY: Bruce Thompson SIGNAL NO.: 23117

CHECKED BY:

DRAWING NO. TS-418 A