| F. H. WA. REGION NO. | STATE | FED. AID PROJ. NO. | SHEET NO. | TOTAL SHEETS |
|---|---|---|---|---|
| 3 | MD. | | | |

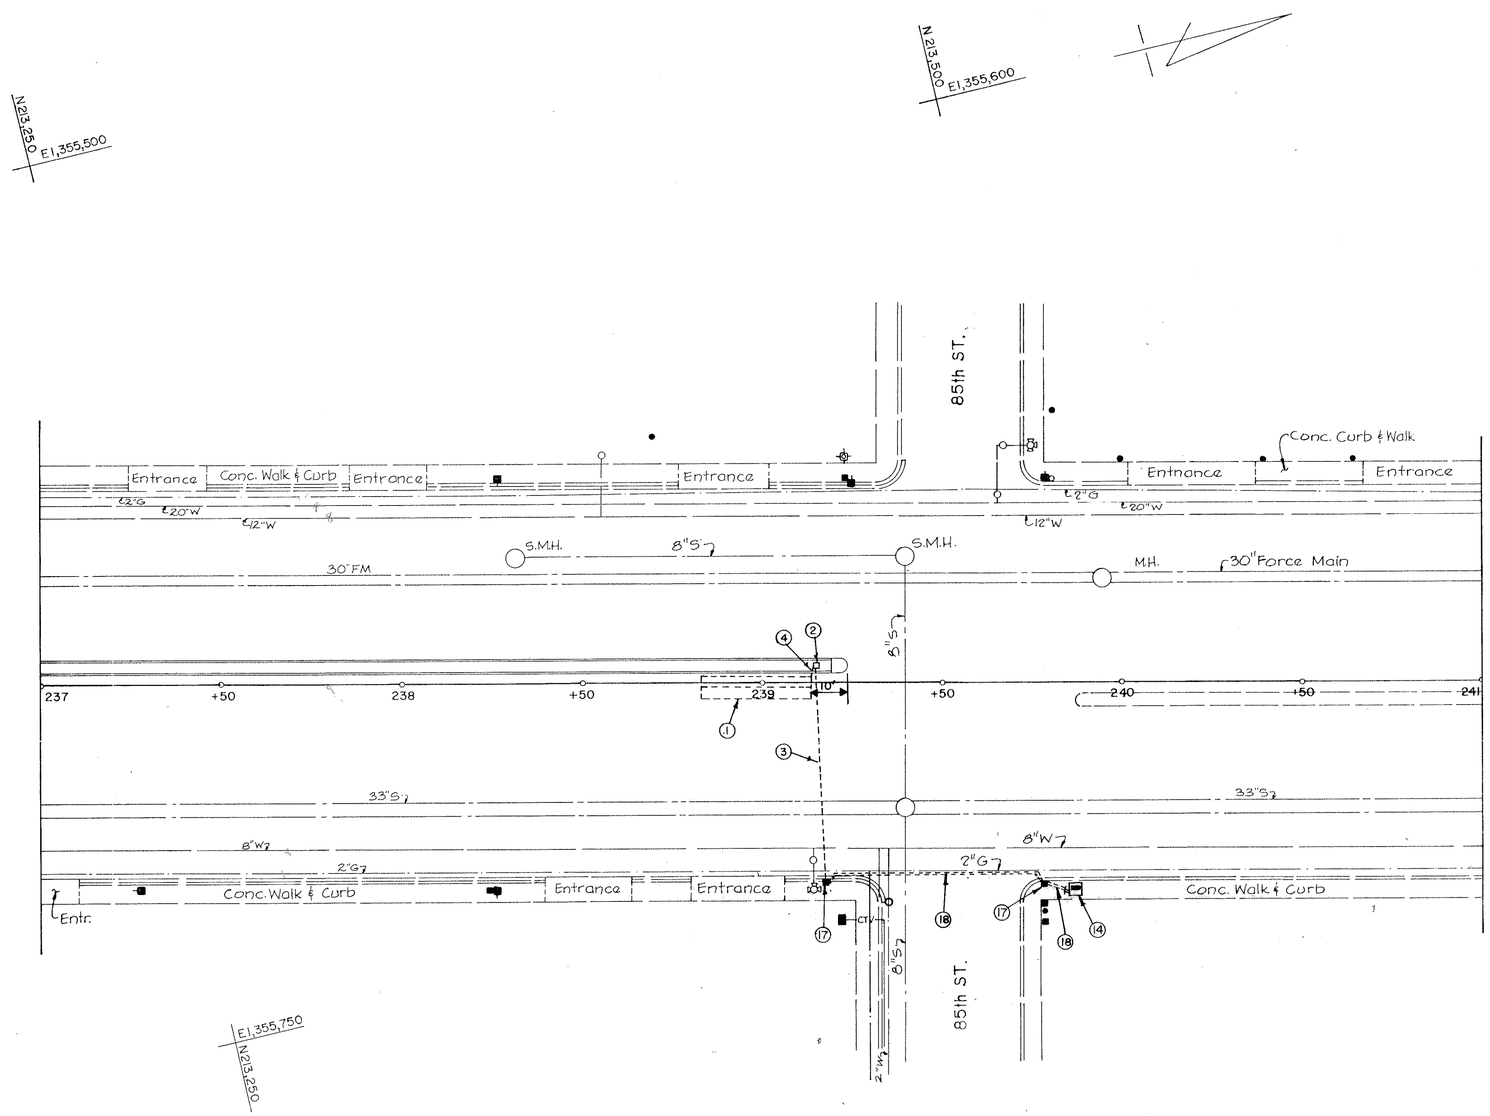


SCALE { PLAN 1 IN.=20 FT

JOHNSON, MIRMIRAN & THOMPSON, P.A.
810 GLENEAGLES CT.
BALTIMORE, MARYLAND

STATE HIGHWAY ADMINISTRATION - OFFICE OF TRAFFIC B.T.E. TS-2257A

MD 528 (COSTAL HWY) & 85th ST.

REVISIONS

(A) 1/88 RECONSTRUCT LOOPS, CONDUIT AND HANDBOX S.H.A. NO. WO-655-501-176

RFL

STATE OF MARYLAND
DEPARTMENT OF TRANSPORTATION
STATE HIGHWAY ADMINISTRATION
MARYLAND ROUTE 528
DRAINAGE IMPROVEMENT 59th TO 85th STREET

CONT. NO. WO 655-501-176 F.A.P. NO. SHEET NO. OF
PREL. TRAC. BY FINAL TRAC. BY

2305260 3.39