F.H.WA. REGION NO.	STATE	FED. AID PROJ. NO.	SHEET NO.	TOTAL SHEETS
3	MD.		1	7

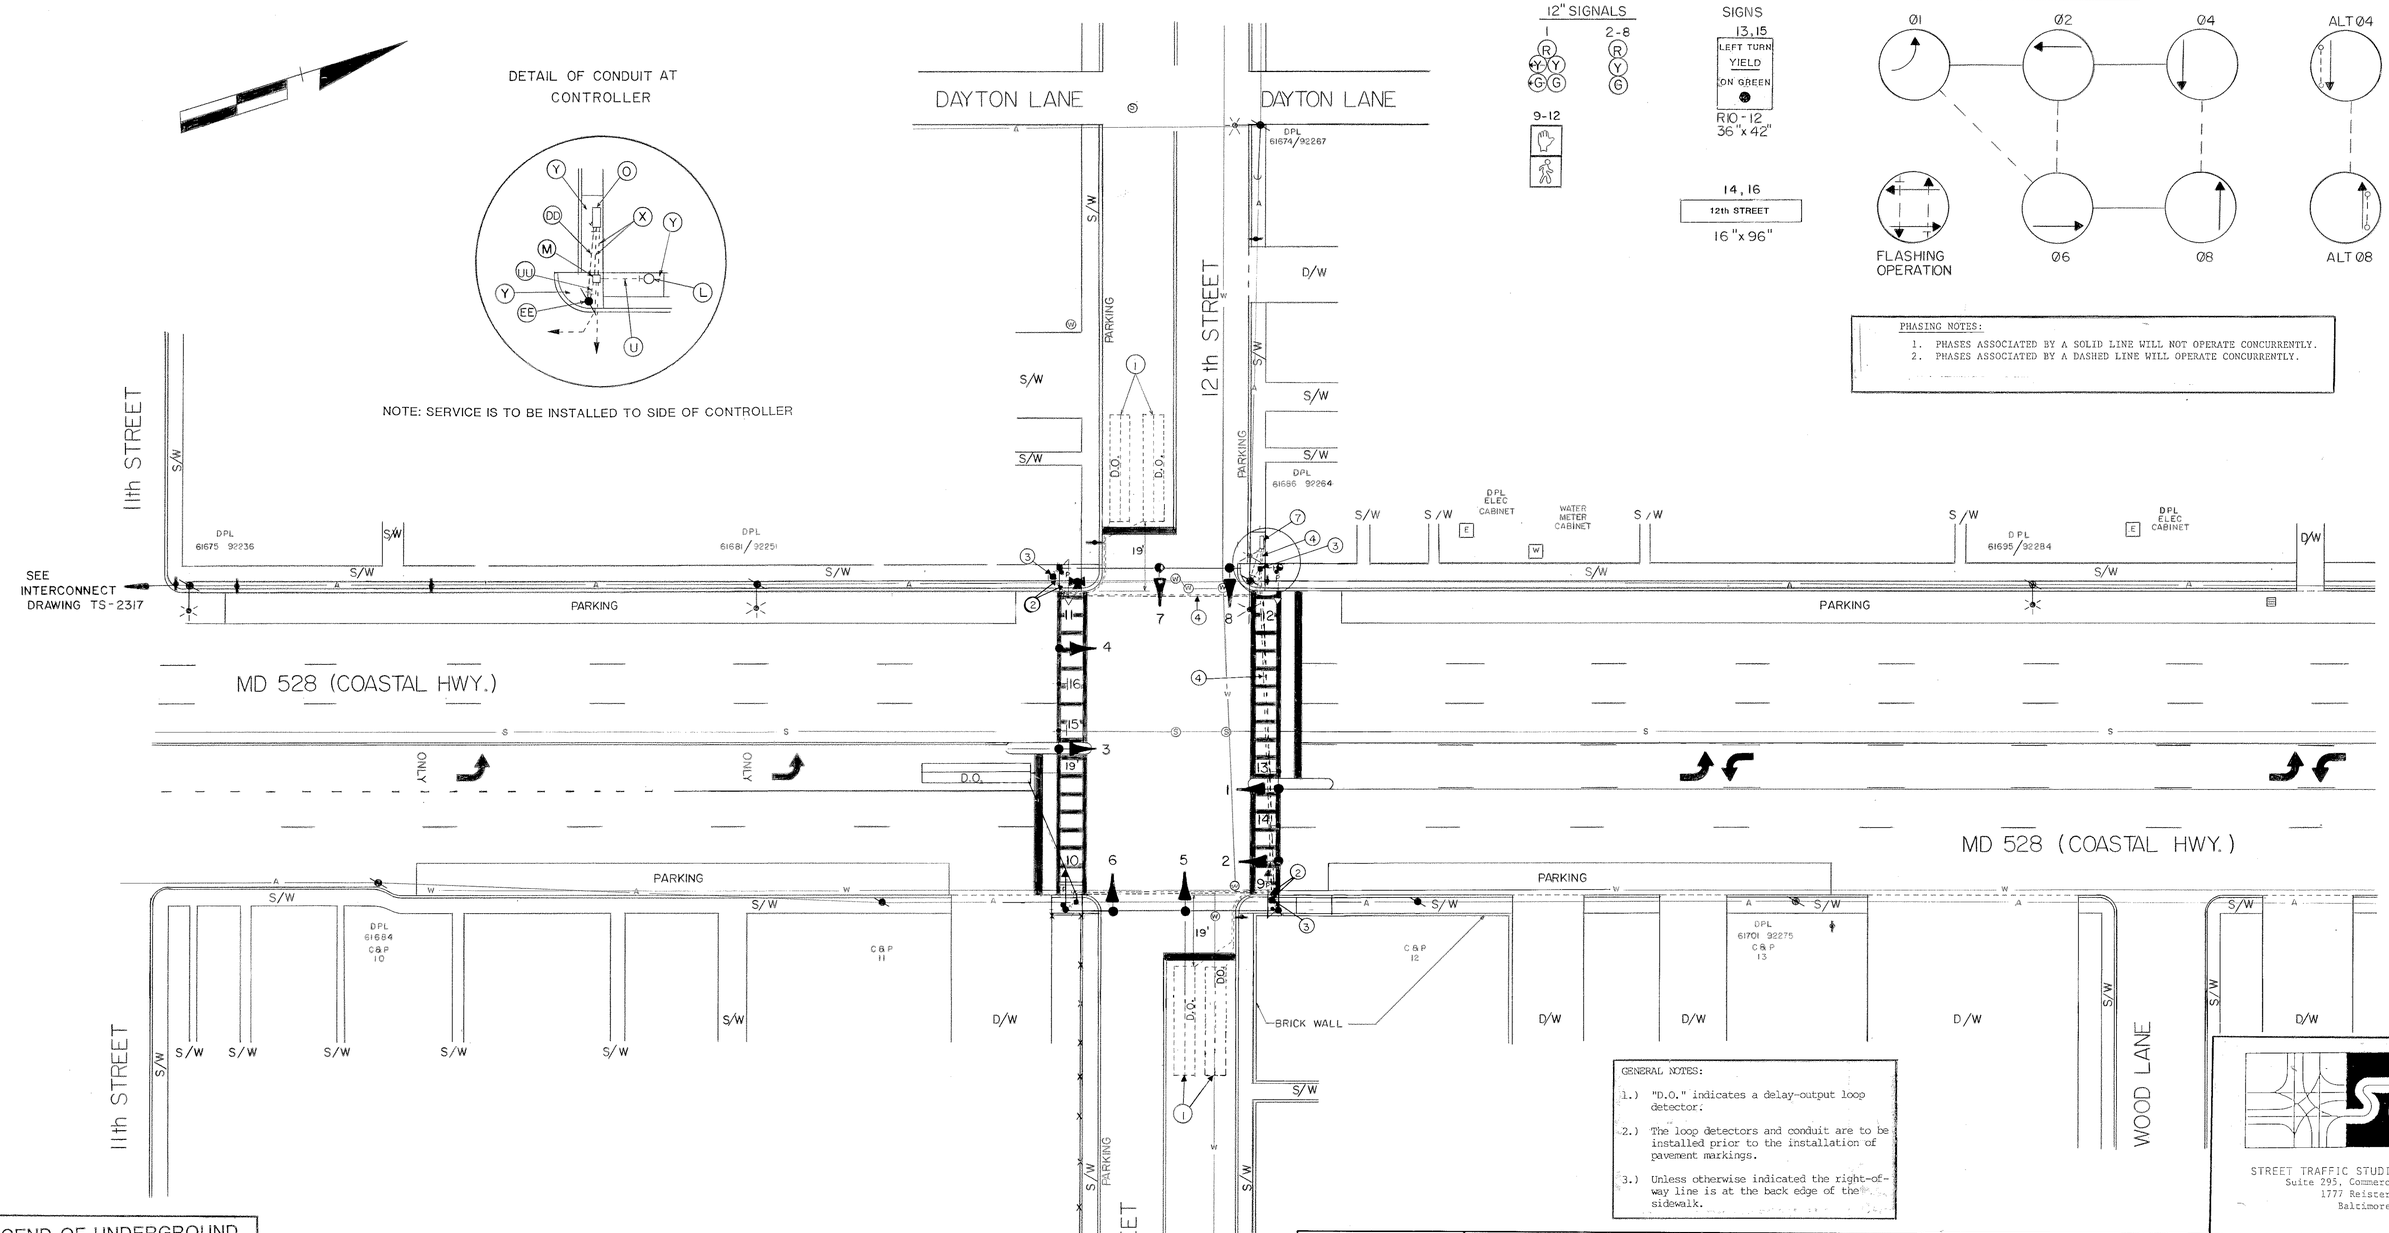

GENERAL NOTES:

1.) "D.O." indicates a delay-output loop detector.

2.) The loop detectors and conduit are to be installed prior to the installation of pavement markings.

3.) Unless otherwise indicated the right-of-way line is at the back edge of the sidewalk.

STREET TRAFFIC STUDIES, LTD.
Suite 295, Commercentre East
1777 Reisterstown Road
Baltimore, MD 21208

LEGEND OF UNDERGROUND AND OVERHEAD UTILITIES

AERIAL CABLE — A — A — A — A
ELECTRIC — E — E — E — E
TELEPHONE — T — T — T — T
GAS — G — G — G — G
SEWER — S — S — S — S
WATER — W — W — W — W
CABLE TV — TV — TV — TV — TV

REVISIONS	APPROVALS
(A) 10-2-90 INSTALL LOOP DETECTORS ON SIDE STREETS. ERS	CHIEF, SIGNAL DESIGN SECTION 7/29/87
	ASST. DISTRICT ENGINEER, TRAFFIC 10/3/87
	CHIEF, BUREAU OF TRAFFIC ENGINEERING 9-29-87
	DEPUTY CHIEF ENGINEER, OFFICE OF TRAFFIC 10/87

MARYLAND DEPARTMENT OF TRANSPORTATION
STATE HIGHWAY ADMINISTRATION - OFFICE OF TRAFFIC
BUREAU OF TRAFFIC ENGINEERING

MD 528 (COASTAL HWY.) AND 12th STREET

OCEAN CITY — COUNTY: WORCESTER

DRAWN BY: S.R. BARANOWSKI (FOR STS)
DES. BY: R ZACHERL (FOR STS)
CHK. BY: 9-22-87

F.A.P. NO.
S.H.A. NO. WO-653-451-185
SCALE: 1" = 20'
DATE: 2-10-87
TS/FILE NO. 2312 (A)

SHEET NO. 1 OF 7