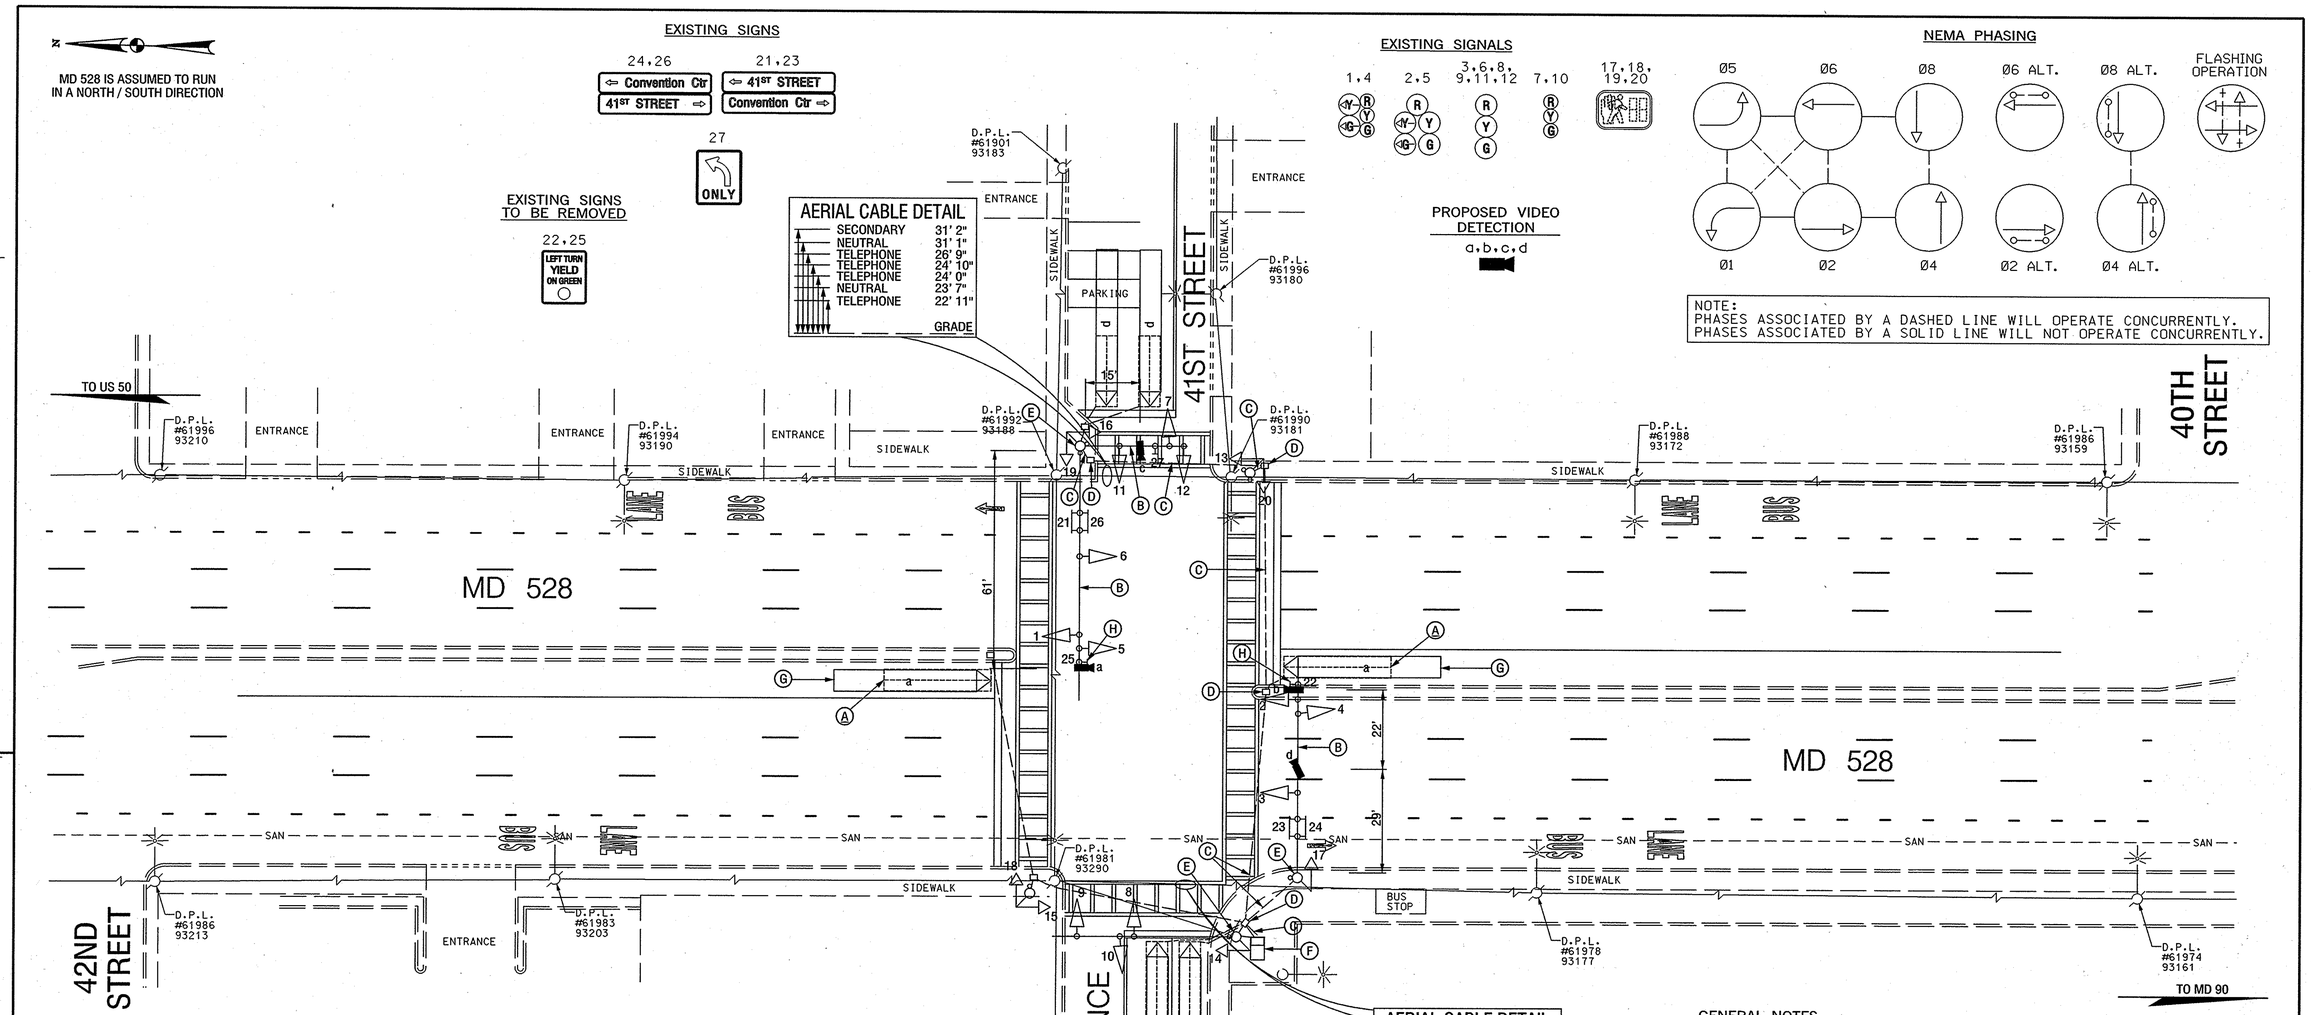

CONSTRUCTION DETAILS

A. ABANDON EXISTING LOOP DETECTOR AND REMOVE ALL 2 CONDUCTOR ALUMINUM SHIELDED ELECTRICAL CABLE FROM ALL HANDHOLES, CONDUIT AND THE CABINET.

B. USE EXISTING MAST ARM AND INSTALL VIDEO DETECTION CAMERA AS SHOWN ON PLANS.

C. USE EXISTING CONDUIT.

D. USE EXISTING HANDHOLE.

E. USE EXISTING MAST ARM POLE.

F. USE EXISTING CABINET AND INSTALL VIDEO DETECTION CABLE AND VIDEO INTERFACE EQUIPMENT.

G. PROPOSED VIDEO DETECTION CAMERA ZONE.

H. REMOVE EXISTING R10-12 SIGN AND HARDWARE FROM MAST ARM COMPLETLY.

GENERAL NOTES

1. ALL EXISTING TRAFFIC SIGNAL EQUIPMENT REMOVED SHALL BECOME THE PROPERTY OF THE SIGNAL CONTRACTOR UPON COMPLETION OF THE NEW SIGNAL.
2. THE CONTRACTOR SHALL BE RESPONSIBLE FOR TERMINATING ALL SIGNAL CABLE TO THE APPROPRIATE TERMINALS AND PROPERLY LABEL EACH CABLE.
3. VIDEO DETECTION CAMERA ALIGNMENT SHALL BE DONE BY SHA ENGINEER.

GEOMETRIC LEGEND

EXISTING
PROPOSED

UTILITY LEGEND

- SD — STORM DRAIN
- G — GAS MAIN
- W — WATER MAIN
- SAN — SEWER MAIN
- E — ELECTRIC CABLES
- A — AERIAL CABLES
- T — TELEPHONE CABLES
- FO — FIBER-OPTIC

BY: JHENKEL

TOD No: AT725-12
SHA No: WO440A52/B52
MD 528: 26th Street to 65th Street

STATE OF MARYLAND
DEPARTMENT OF TRANSPORTATION
STATE HIGHWAY ADMINISTRATION
OFFICE OF TRAFFIC & SAFETY
TRAFFIC ENGINEERING DESIGN DIVISION

MD 528 AT 41ST STREET / CONVENTION CNTR. ENT.

SABRA, WANG & ASSOCIATES, INC.
1504 JOH AVENUE
SUITE 160
BALTIMORE, MD 21227
(410) 737-6564
WWW.SABRA-WANG.COM

APPROVALS	REVISIONS
TEAM LEADER	
ASST. DIV. CHIEF	
DIVISION CHIEF	
OFFICE DIRECTOR	

ORIGINAL ON FILE

D	SHA NO. AT7255185 INSTALL VIDEO DETECTION CAMERA'S		08/24/07
SWA			
A	SHA NO. AT3555185 ADDED COUNTDOWN PEDESTRIAN SIGNAL INDICATIONS		11/15/04
SWA			

PLOTTED: WEDNESDAY, AUGUST 29, 2007 AT 1:37:28 PM
FILE: PSC-P8007_H928.DGN

TRAFFIC SIGNAL PLAN

SCALE 1"=20' DATE 07/29/97 CONTRACT NO. WO758A58

DESIGNED BY T. ZAYDEL COUNTY WORCESTER
DRAWN BY T. ZAYDEL LOGMILE 23052805.93
CHECKED BY K. SCHMID T.I.M.S. NO. H928
F.A.P. NO. TOD NO.

TS NO. 3728B | DRAWING 1 OF 2 | SHEET NO. 11 OF 16