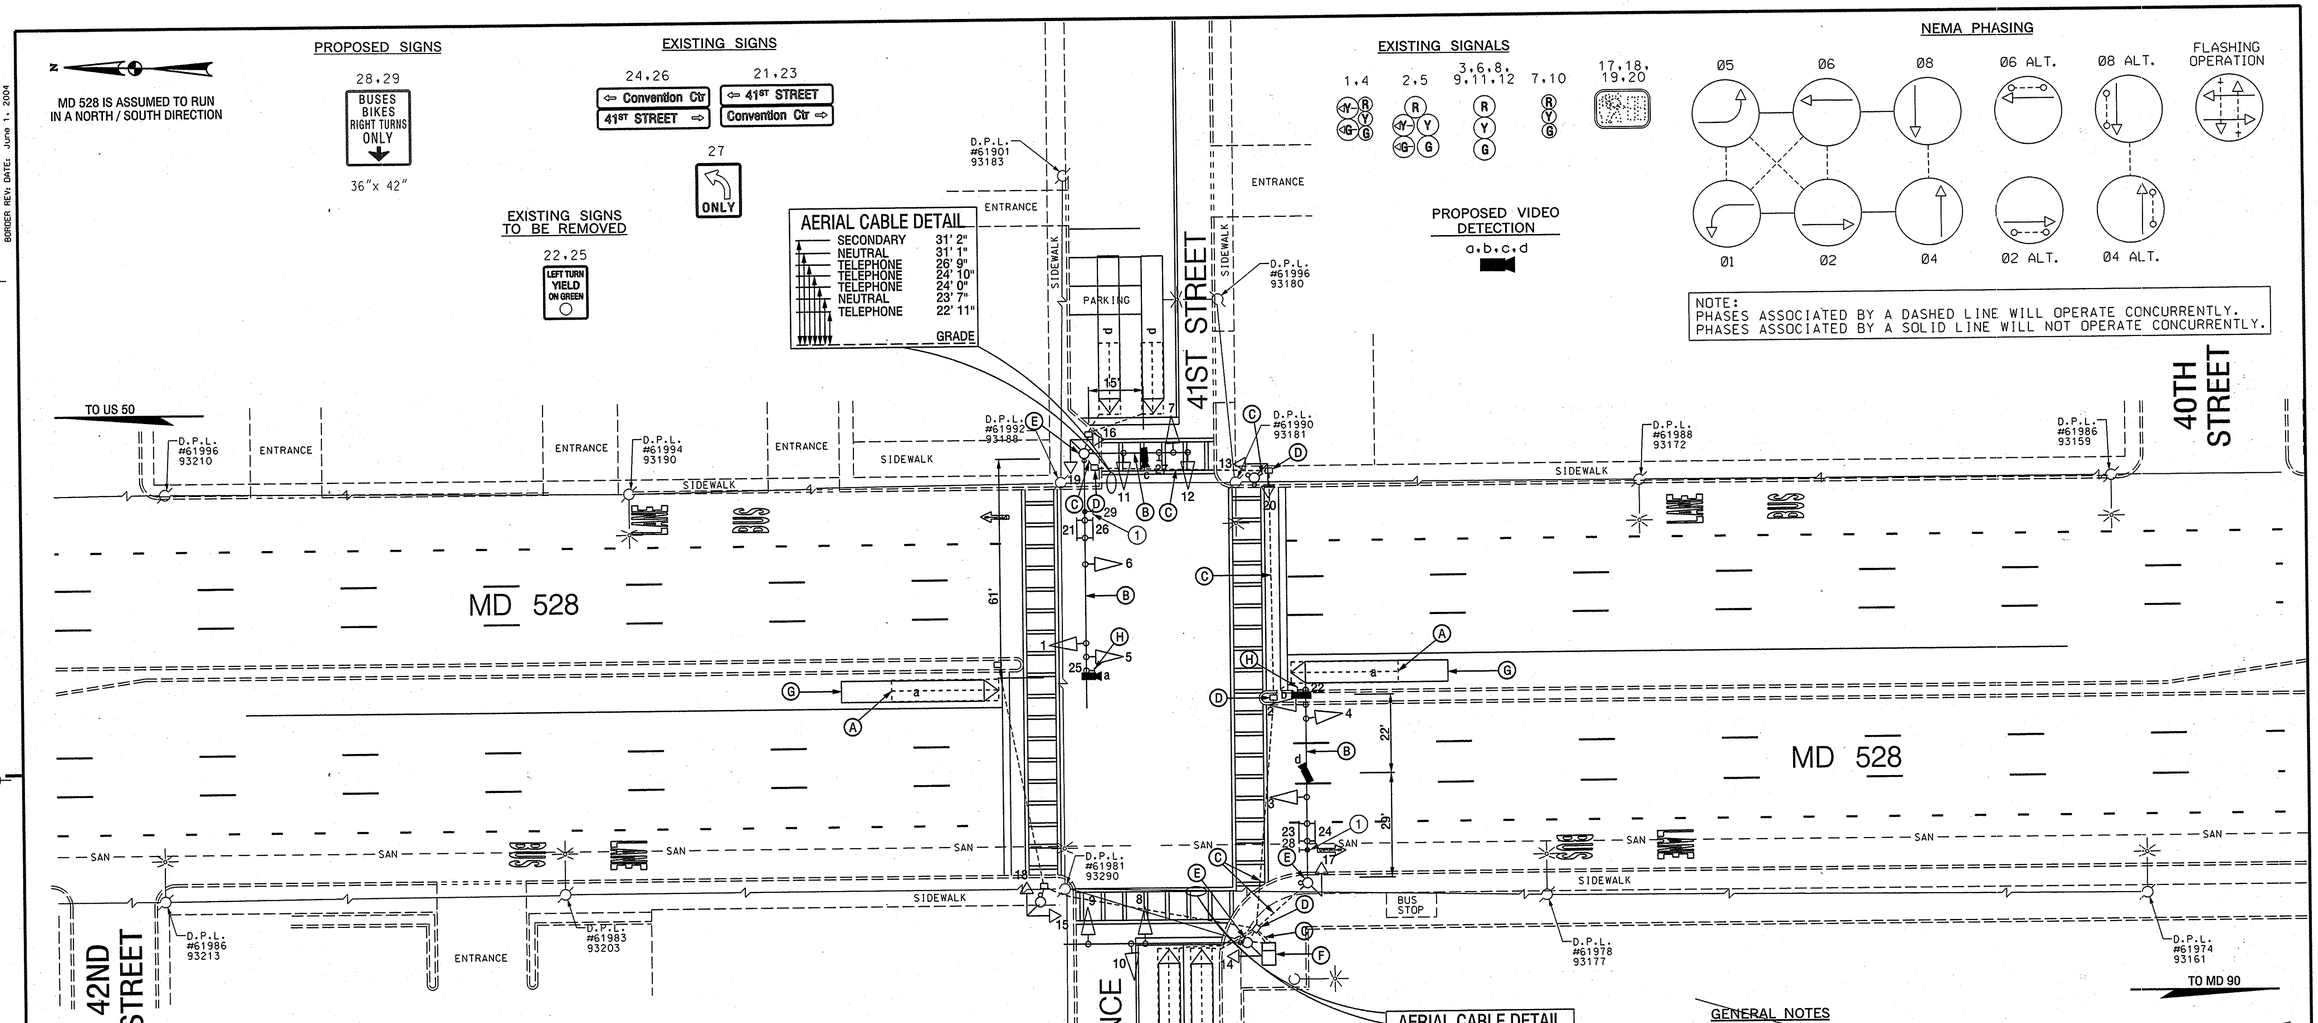

CONSTRUCTION DETAILS

A. ABANDON EXISTING LOOP DETECTOR AND REMOVE ALL 2 CONDUCTOR ALUMINUM SHIELDED ELECTRICAL CABLE FROM ALL HANDHOLES, CONDUIT AND THE CABINET.

B. USE EXISTING MAST ARM AND INSTALL VIDEO DETECTION CAMERA AS SHOWN ON PLANS.

C. USE EXISTING CONDUIT.

D. USE EXISTING HANDHOLE.

E. USE EXISTING MAST ARM POLE.

F. USE EXISTING CABINET AND INSTALL VIDEO DETECTION CABLE AND VIDEO INTERFACE EQUIPMENT.

G. PROPOSED VIDEO DETECTION CAMERA ZONE.

H. REMOVE EXISTING R10-12 SIGN AND HARDWARE FROM MAST ARM COMPLETLY.

GENERAL NOTES

1. ALL EXISTING TRAFFIC SIGNAL EQUIPMENT REMOVED SHALL BECOME THE PROPERTY OF THE SIGNAL CONTRACTOR UPON COMPLETION OF THE NEW SIGNAL.
2. THE CONTRACTOR SHALL BE RESPONSIBLE FOR TERMINATING ALL SIGNAL CABLE TO THE APPROPRIATE TERMINALS AND PROPERLY LABEL EACH CABLE.
3. VIDEO DETECTION CAMERA ALIGNMENT SHALL BE DONE BY SHA ENGINEER.

GEOMETRIC LEGEND

EXISTING
PROPOSED

UTILITY LEGEND

- SD — STORM DRAIN
- G — GAS MAIN
- W — WATER MAIN
- SAN — SEWER MAIN
- E — ELECTRIC CABLES
- A — AERIAL CABLES
- T — TELEPHONE CABLES
- FO — FIBER-OPTIC

CONSTRUCTION DETAILS

① INSTALL NEW SIGN ON MAST ARM AS SHOWN

TRAFFIC CONCEPTS, INC.
325 Gambrills Road
Suite E
Gambrills, MD 21054
(410) 923-7101
FAX: (410) 923-6473
EMAIL: TRAFFIC@TRAFFIC-CONCEPTS.COM

APPROVALS

ORIGINAL ON FILE

TEAM LEADER
ASST. DIV.
DIVISION CHIEF
OFFICE DIRECTOR

REVISIONS

© SHA NO. AT909185 INSTALL RESTRICED RIGHT LANE SIGNS	MR	7-14-08
ⓑ SHA NO. AT7255185 INSTALL VIDEO DETECTION CAMERA'S	SWA	08/24/07
A SHA NO. AT3555185 ADDED COUNTDOWN PEDESTRIAN SIGNAL INDICATIONS	SWA	11/15/04

PLOTTED: TUESDAY, JULY 15, 2008 AT 09:21 AM
FILE: L:\1500\1566\TASK 123- MD 528\DGN\OC DGN FILES\MD528 @ 41ST_PL.DGN

STATE OF MARYLAND
DEPARTMENT OF TRANSPORTATION
STATE HIGHWAY ADMINISTRATION
OFFICE OF TRAFFIC & SAFETY
TRAFFIC ENGINEERING DESIGN DIVISION

MD 528 AT 41ST STREET / CONVENTION CNTR. ENT.

TRAFFIC SIGNAL PLAN

SCALE 1"=20' DATE 07/29/97 CONTRACT NO. WO758A58

DESIGNED BY T. ZAYDEL
DRAWN BY T. ZAYDEL
CHECKED BY K. SCHMID
F.A.P. NO.
COUNTY WORCESTER
LOGMILE 23052805.93
T.I.M.S. NO. 2673
TOD NO.

TS NO. 3728B DRAWING 1 OF 2 SHEET NO. 13 OF 46

TOD No. AT909-32
SHA No. WO442A55/C55