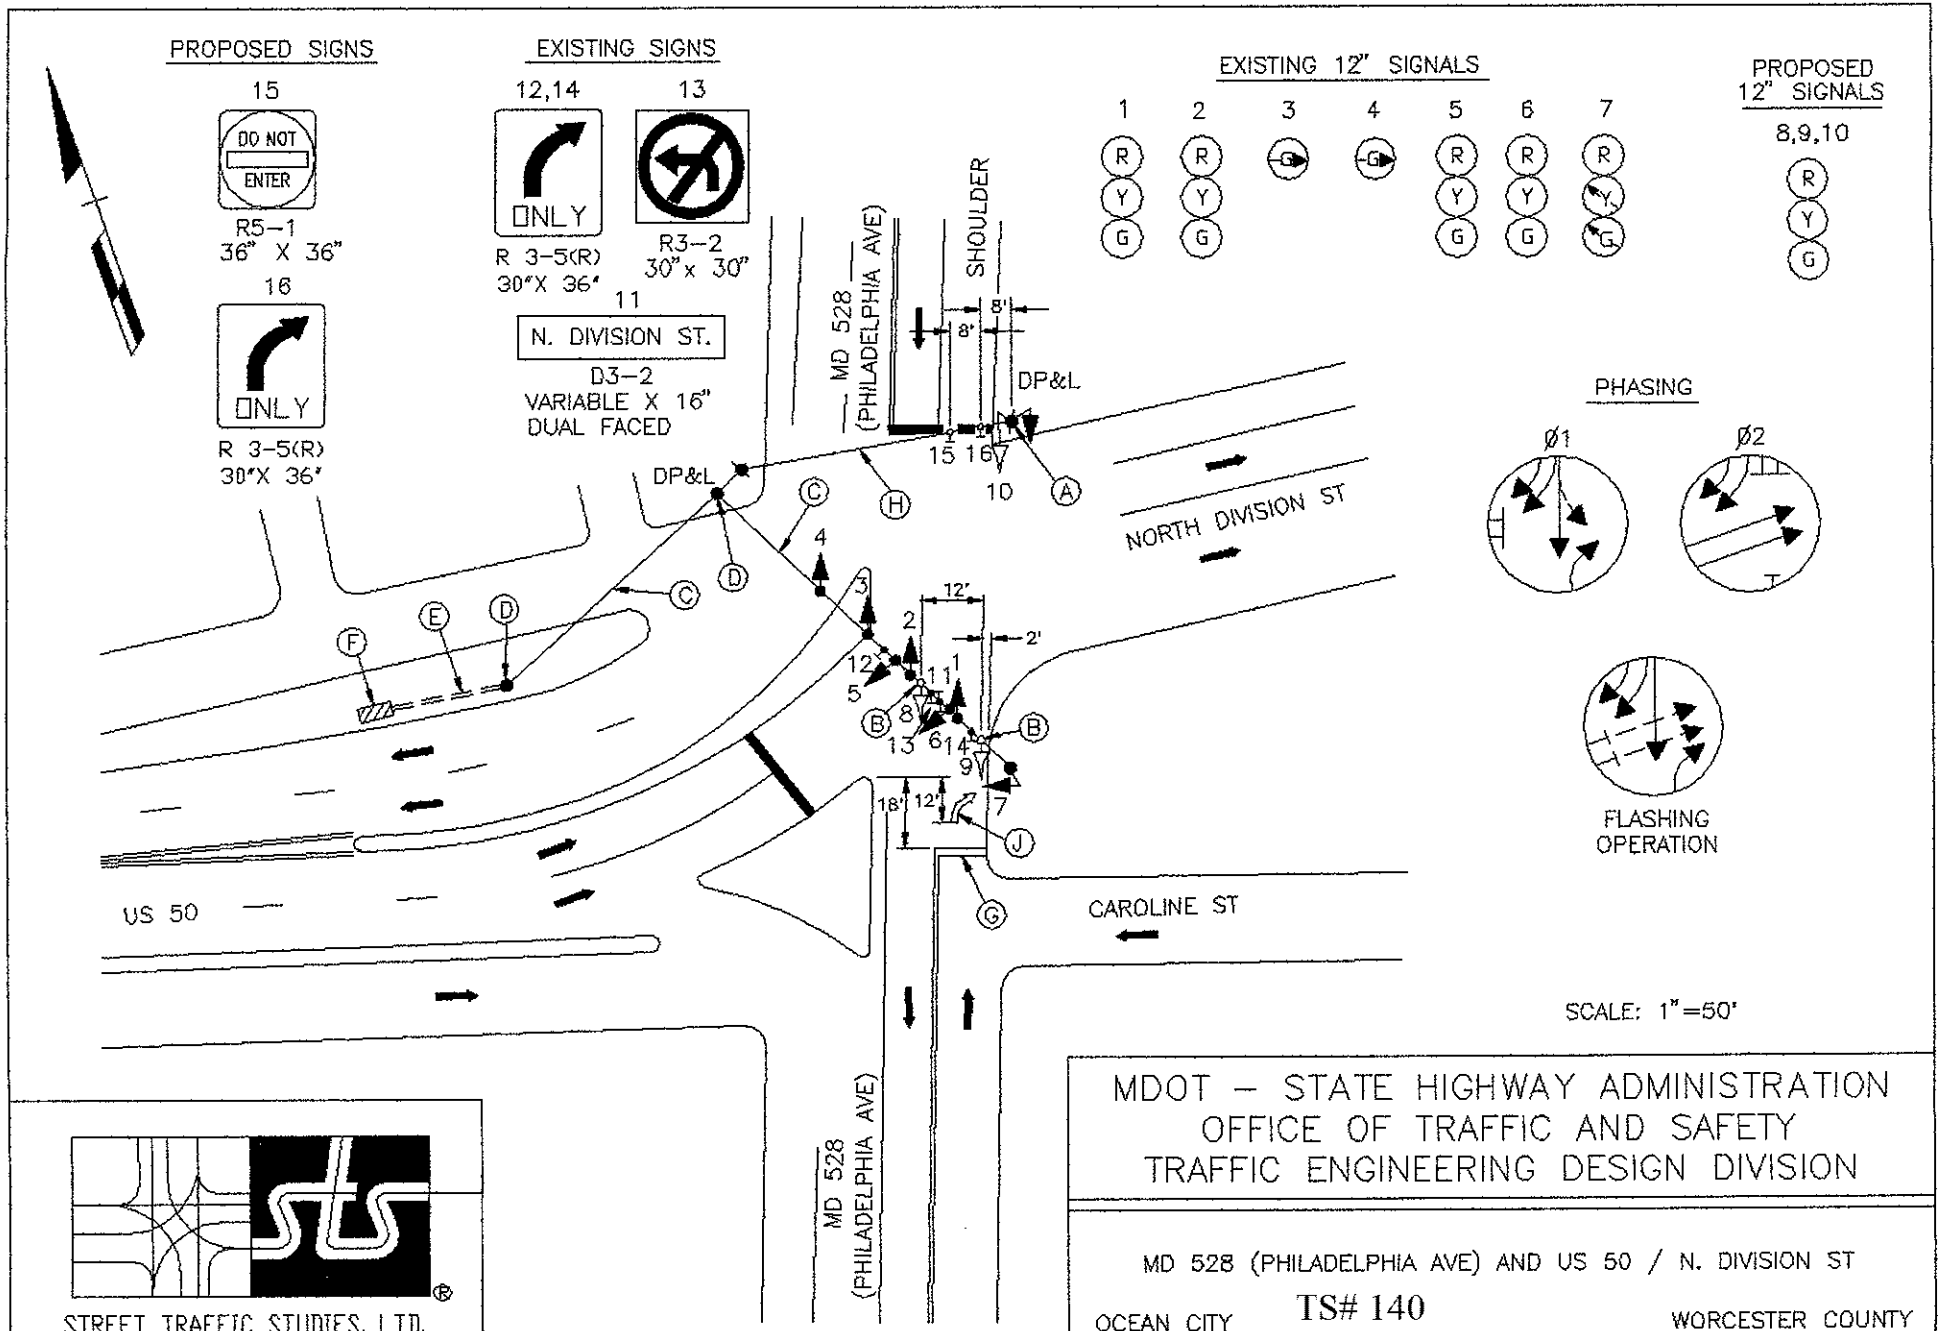


STREET TRAFFIC STUDIES, LTD.
Gateway International
1302 Concourse Drive, Suite 104
Linthicum, Maryland 21090
(410) 859-3553

NOTE: SEE SPECIAL PROVISIONS TITLE PAGE FOR APPROVAL SIGNATURES

2308A

MDOT – STATE HIGHWAY ADMINISTRATION
OFFICE OF TRAFFIC AND SAFETY
TRAFFIC ENGINEERING DESIGN DIVISION

MD 528 (PHILADELPHIA AVE) AND US 50 / N. DIVISION ST

OCEAN CITY TS# 140 WORCESTER COUNTY

| DATE | DRAWN BY | CONTRACT NO. |
|---|---|---|
| 11-11-92 | W J NIES | |