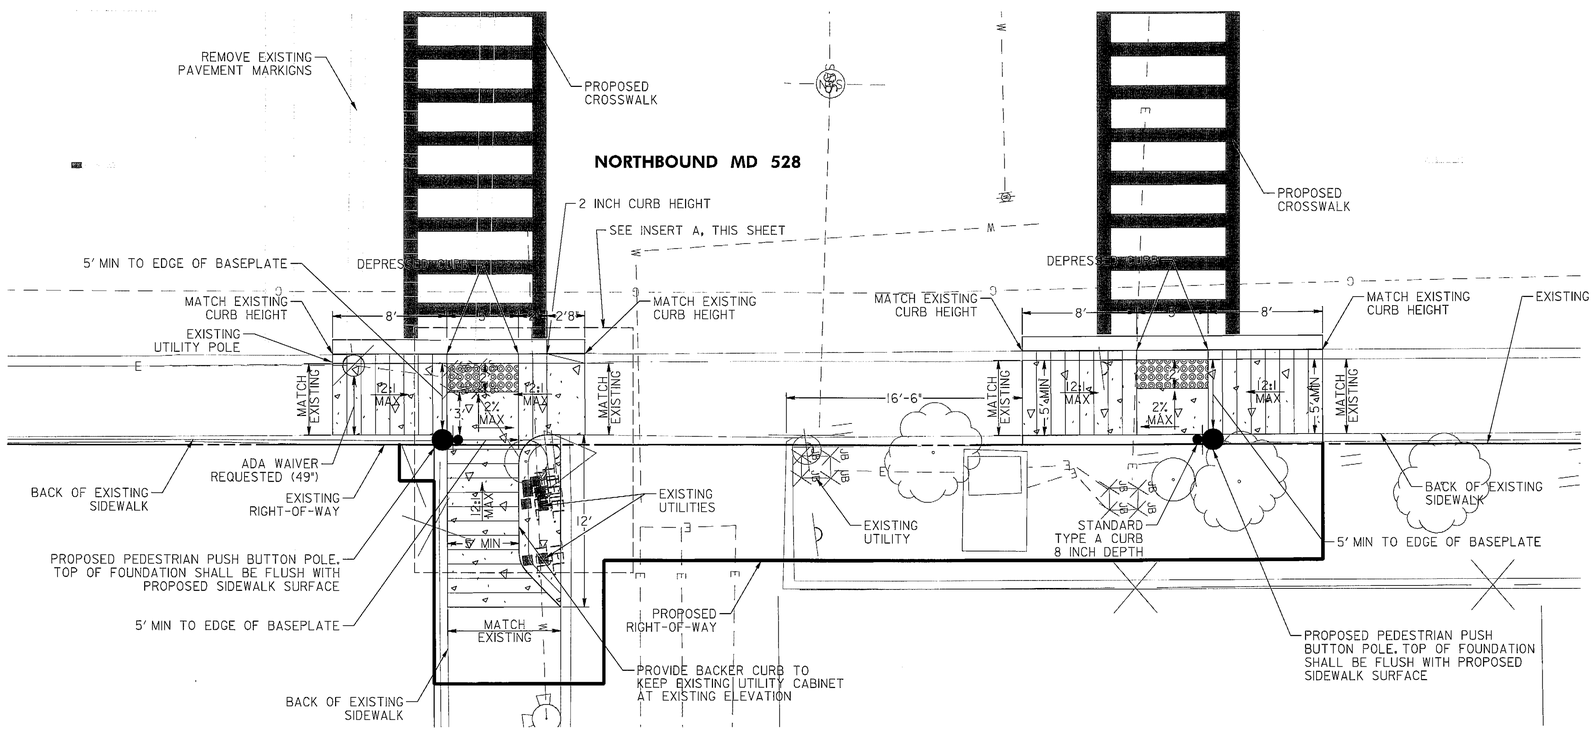

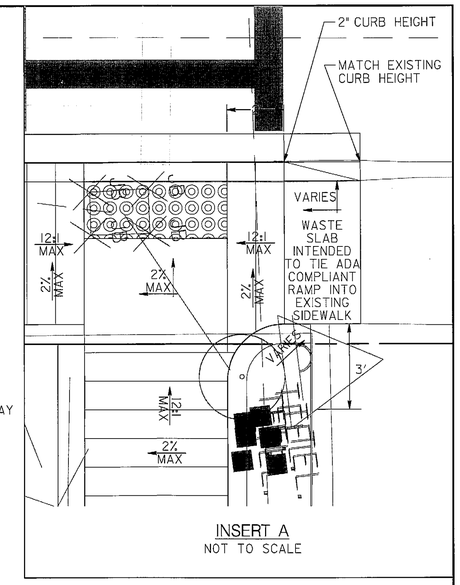

INSERT A
NOT TO SCALE

STANDARD TYPE A COMBINATION CURB AND GUTTER 12 INCH GUTTER PAN 8 INCH DEPTH SHA STD. NO. MD-620.02	
LOCATION	QUANTITY (LF)
NORTHEAST QUADRANT	21
SOUTHEAST QUADRANT	18

STANDARD TYPE A CURB 8 INCH DEPTH SHA STD. NO. MD-620.02	
LOCATION	QUANTITY (LF)
NORTHEAST QUADRANT	21
SOUTHEAST QUADRANT	16

DETECTABLE WARNING SURFACE SHA STD. NO. MD-655.40	
LOCATION	QUANTITY (SF)
NORTHEAST QUADRANT	10
SOUTHEAST QUADRANT	10

5 INCH CONCRETE SIDEWALK	
LOCATION	QUANTITY (SF)
NORTHEAST QUADRANT	110
SOUTHEAST QUADRANT	184

LEGEND

CONCRETE PAVEMENT

DETECTABLE WARNING SURFACE SHA STD. NO. MD-655.40

TOD NO: XX661-28
SHA NO: WO209C56
MD 528 @ Old Landing Road

STATE OF MARYLAND
DEPARTMENT OF TRANSPORTATION
STATE HIGHWAY ADMINISTRATION
OFFICE OF TRAFFIC & SAFETY
TRAFFIC ENGINEERING DESIGN DIVISION

MD 528 (COASTAL HIGHWAY) AT OLD LANDING RD.
OCEAN CITY, MD.

RUMMEL, KLEPPER & KAHL, LLP
81 MOSHER STREET | BALTIMORE, MD 21217
PH: (410) 728-2900 FAX: (410) 728-3160
Engineers | Construction Managers | Planners | Scientists
www.rkk.com

REVISIONS

RAMP DETAILS

SCALE 1" = 5' DATE JUNE 2012 CONTRACT NO.

DESIGNED BY JDG
DRAWN BY BTS
CHECKED BY JDG
FAP NO. SEE TITLE SHEET
COUNTY WORCESTER
LOGMILE 23052802.52
TIMS NO. K290
TOD NO.

TS NO. 1375E | DRAWING DE-2 OF 2 | SHEET NO. 4 OF 4

PLOTTED: Tuesday, May 29, 2012 AT 03:57 PM
FILE: K:\projects\2007\07056_shahdd\Task 08_MD528 Signals\MD 528 at Old Landing\Plan\pDIE-0002_OLR.dgn

BY: jgolomb