F. H. WA. REGION NO.	STATE	FED. AID PROJ. NO.	SHEET NO.	TOTAL SHEETS
3	MD.			

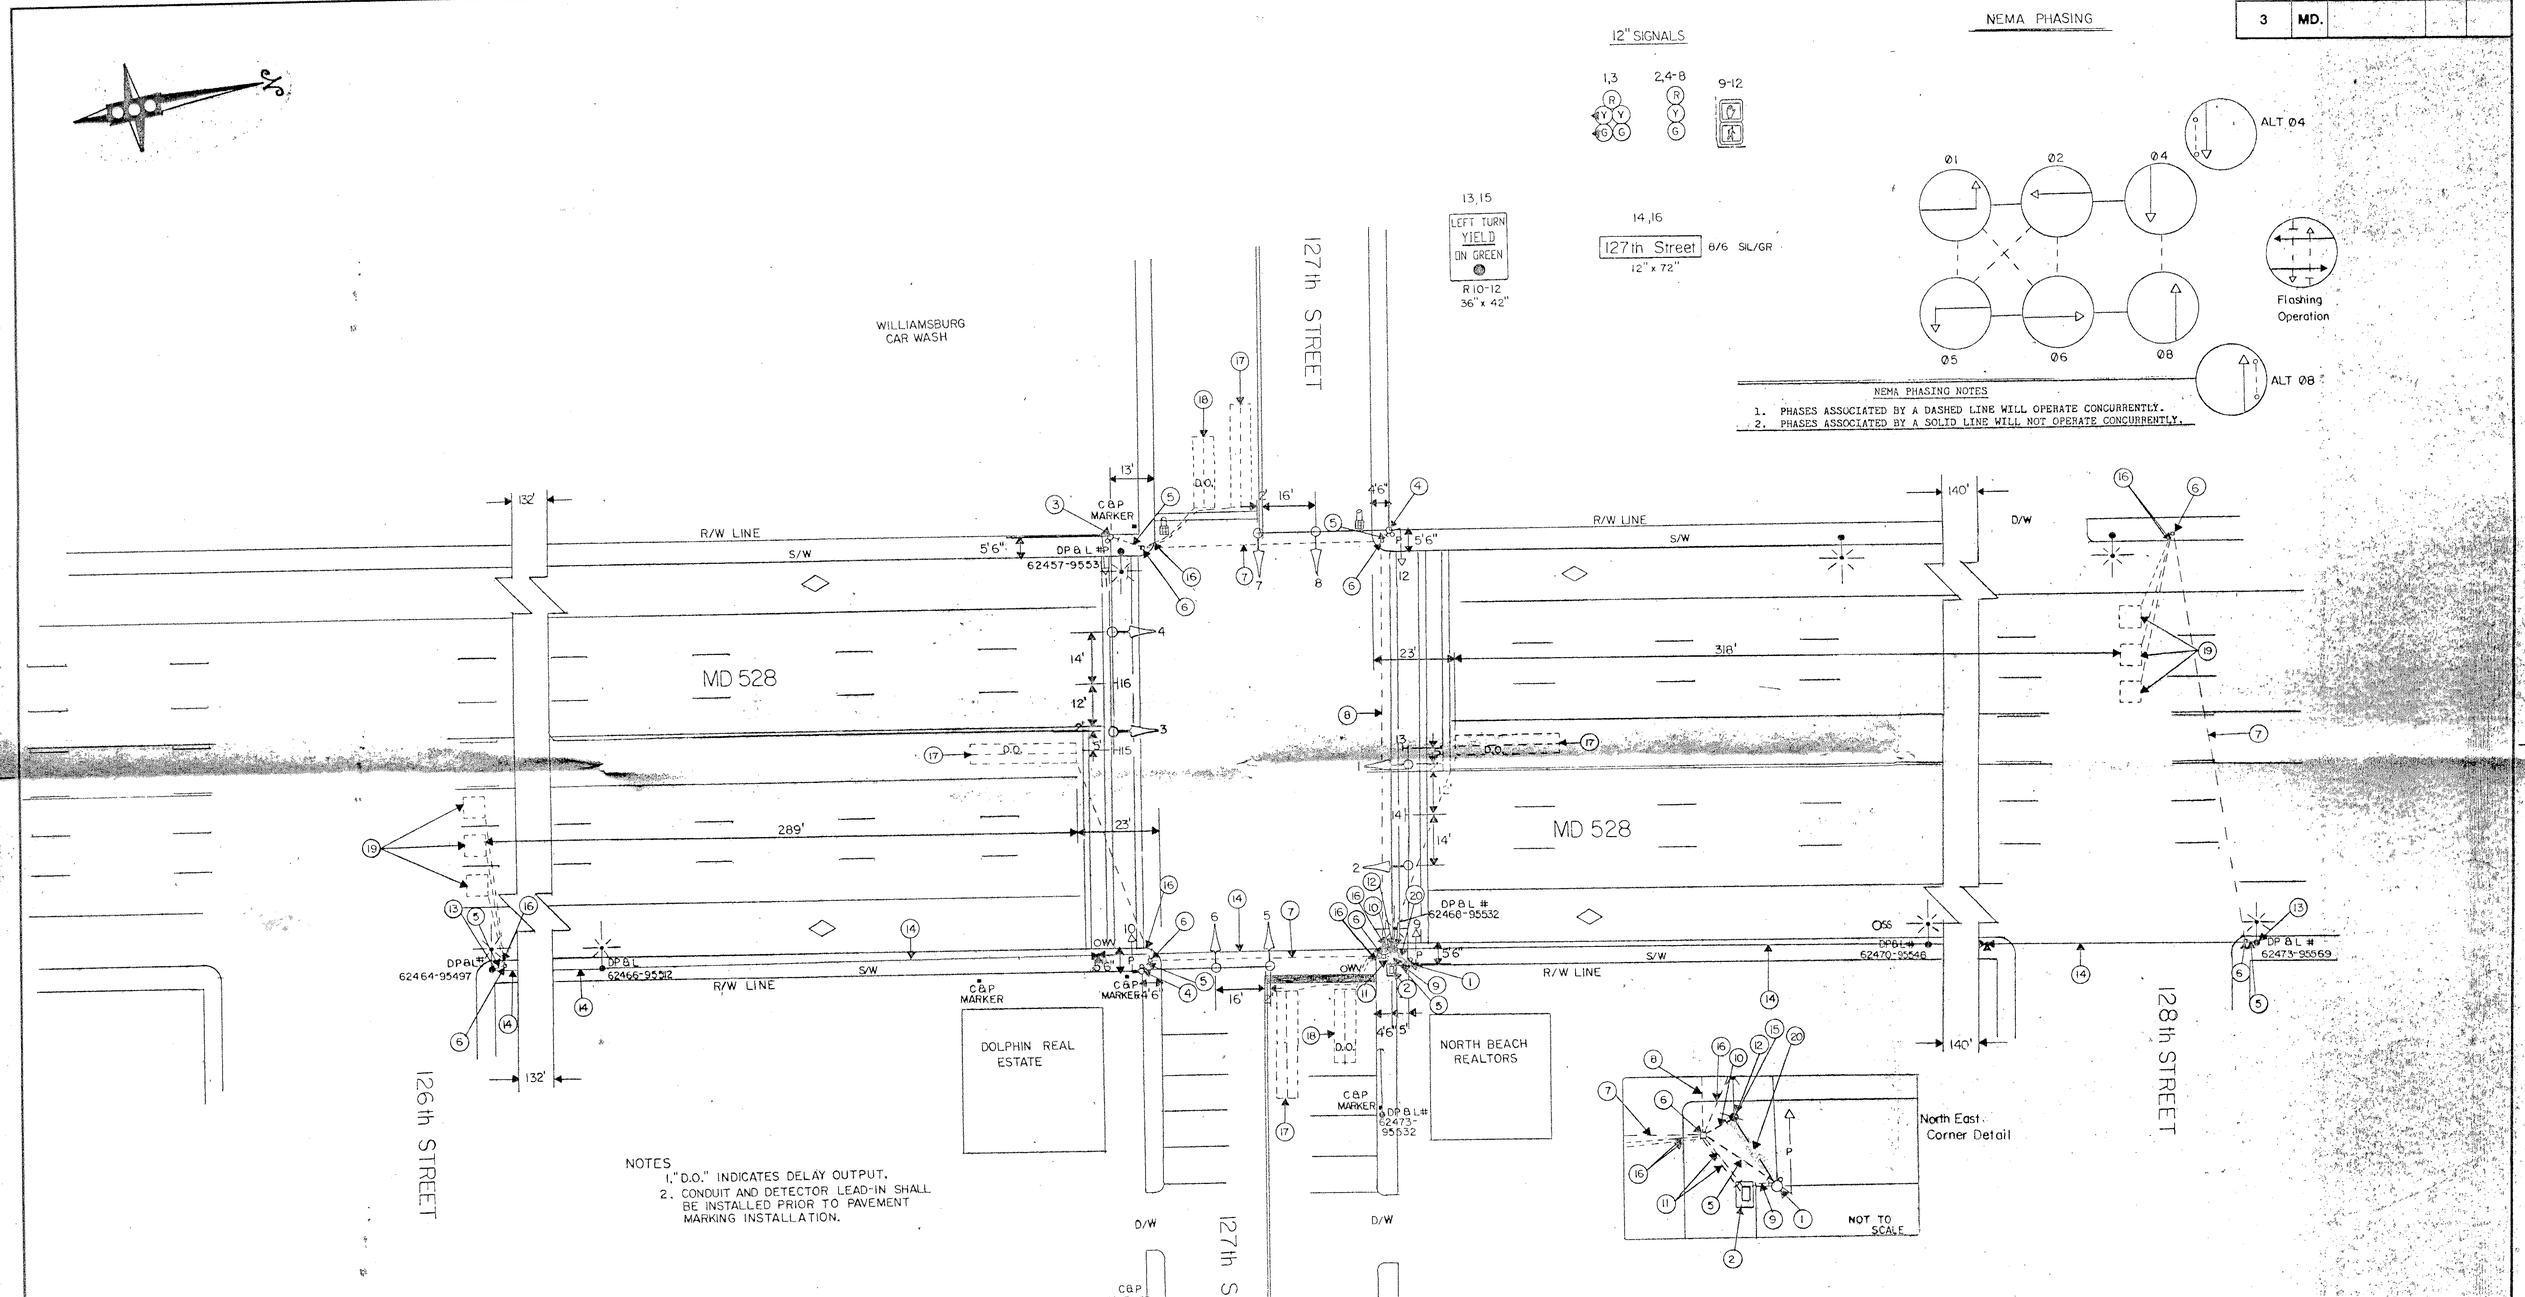

NOTES
1. "D.O." INDICATES DELAY OUTPUT.
2. CONDUIT AND DETECTOR LEAD-IN SHALL BE INSTALLED PRIOR TO PAVEMENT MARKING INSTALLATION.

REVISIONS	APPROVALS
	CHIEF, SIGNAL DESIGN SECTION 2/11/87
	ASST. DISTRICT ENGINEER, TRAFFIC
	CHIEF, BUREAU OF TRAFFIC ENGINEERING 2-11-87
	DEPUTY CHIEF ENGINEER, OFFICE OF TRAFFIC 2/18/87

MARYLAND DEPARTMENT OF TRANSPORTATION
STATE HIGHWAY ADMINISTRATION - OFFICE OF TRAFFIC
BUREAU OF TRAFFIC ENGINEERING

MD 528 at 127th STREET

DRAWN BY John J Dirndorfer
DES. BY:
CHK. BY: 2/11/87

F.A.P. NO.
S.H.A. NO. 855-25004
TS/FILE NO. 2246
SHEET NO.
OF

COUNTY: WORCESTER

SCALE: 1" = 20'
DATE: 11-6-86

DIETZGEN 5-139-M3