REGION NO	STATE	FED. AID PROJ. NO	SHEET NO	TOTAL SHEETS
3	MD.			

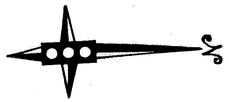

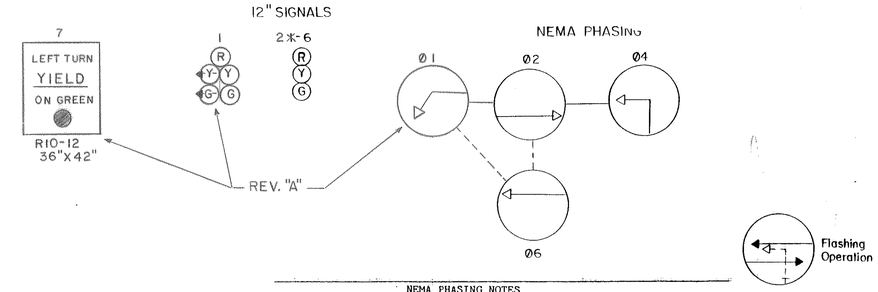

NEMA PHASING NOTES
1. PHASES ASSOCIATED BY A DASHED LINE WILL OPERATE CONCURRENTLY.
2. PHASES ASSOCIATED BY A SOLID LINE WILL NOT OPERATE CONCURRENTLY.

NOTE: 1. STRIPING IS SHOWN PROPOSED.
2. PROPOSED GEOMETRICS ARE TO BE DONE BY DISTRICT.
3. D.O. INDICATES DELAY OUTPUT.

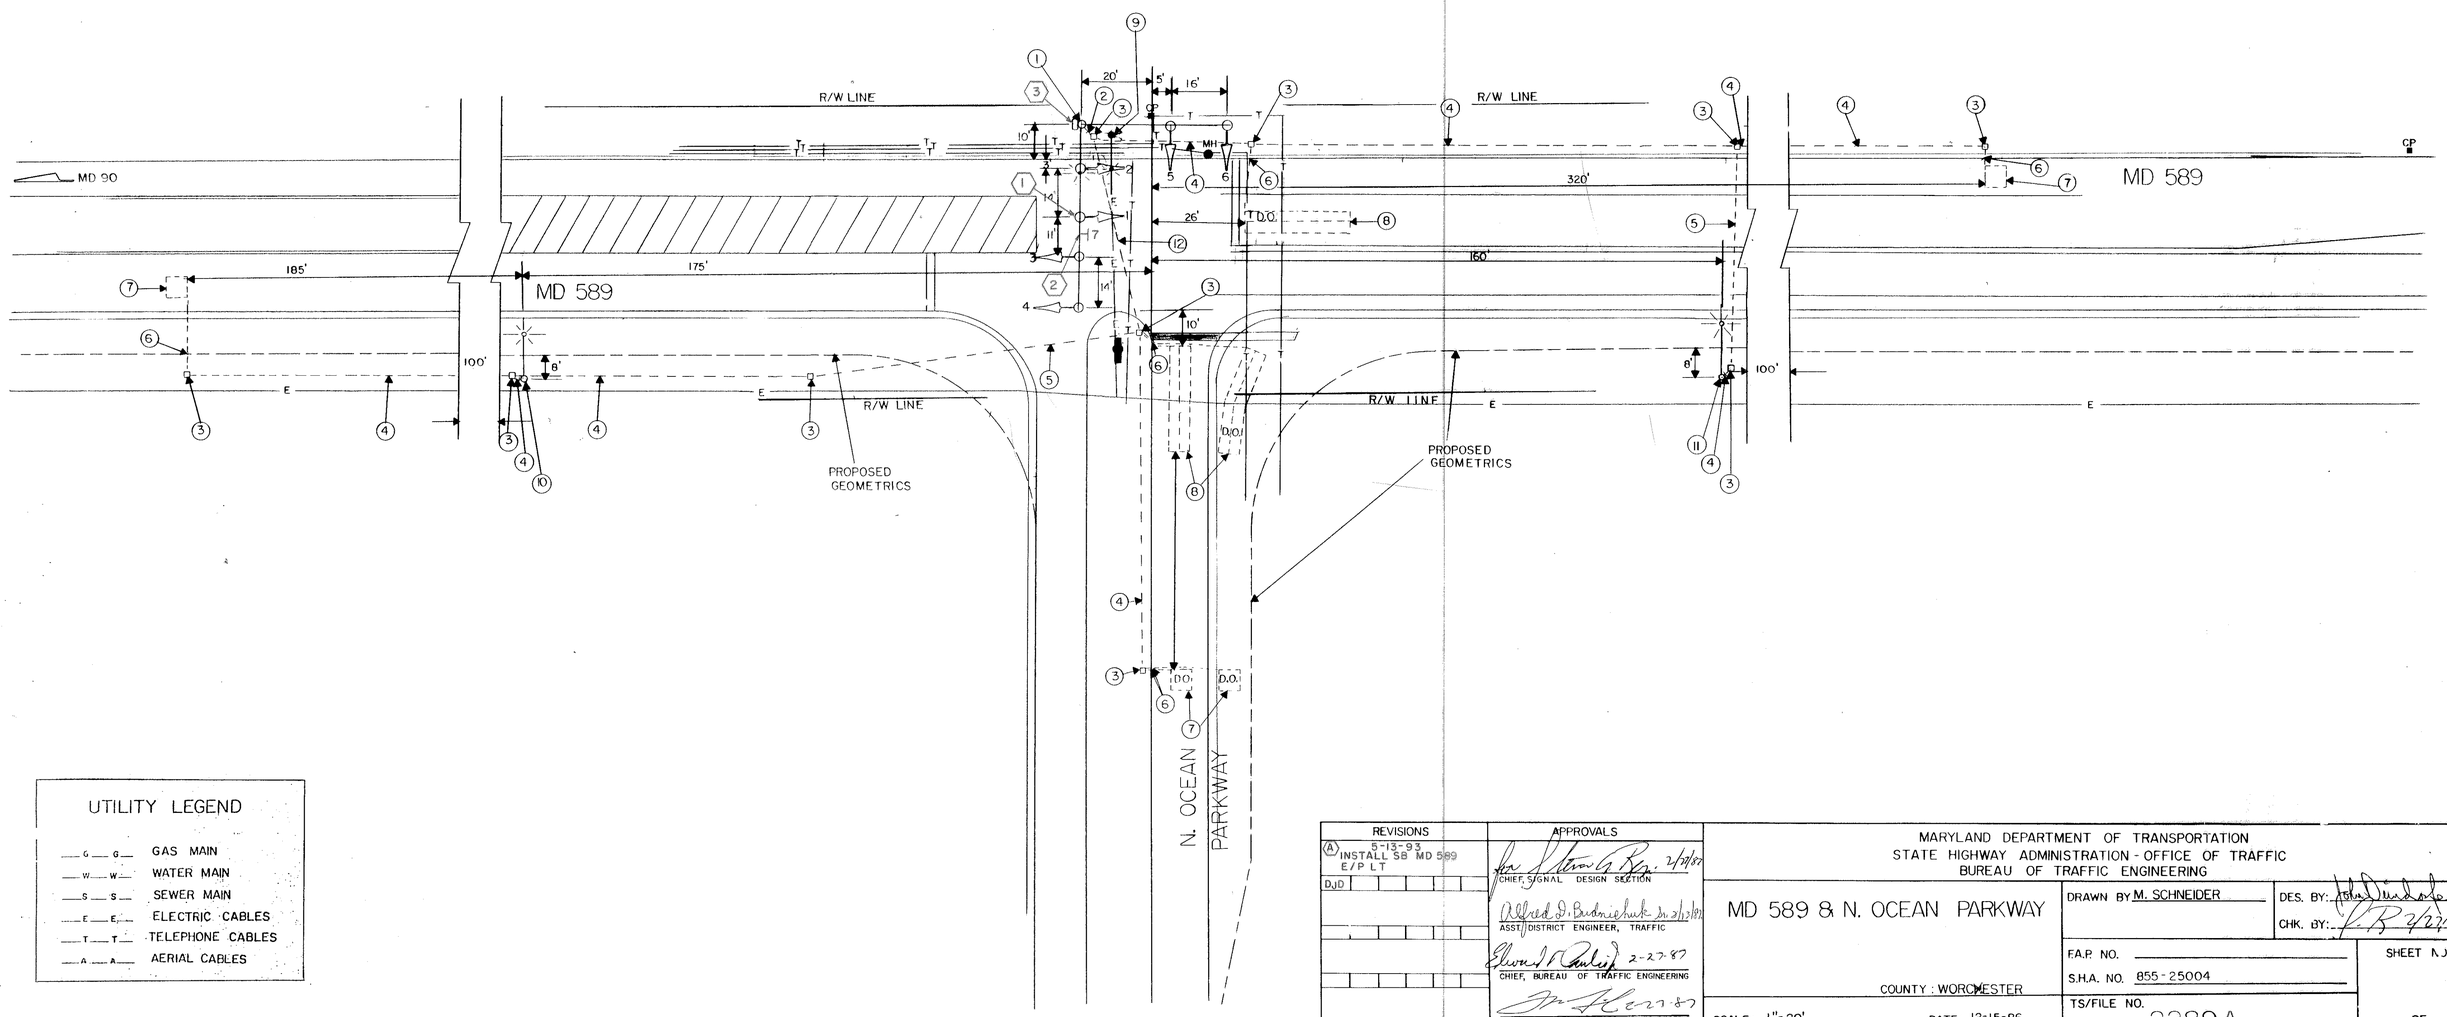

UTILITY LEGEND

G G	GAS MAIN
W W	WATER MAIN
S S	SEWER MAIN
E E	ELECTRIC CABLES
T T	TELEPHONE CABLES
A A	AERIAL CABLES

REVISIONS	APPROVALS
(A) 5-13-93 INSTALL SB MD 589 E/P LT	for Steven G. Rice 2/27/87 CHIEF, SIGNAL DESIGN SECTION
DJD	Alfred D. Budniehuk Jr. 2/27/87 ASST. DISTRICT ENGINEER, TRAFFIC
	Edward F. Paulick 2-27-87 CHIEF, BUREAU OF TRAFFIC ENGINEERING
	2-27-87 DEPUTY CHIEF ENGINEER, OFFICE OF TRAFFIC

MARYLAND DEPARTMENT OF TRANSPORTATION
STATE HIGHWAY ADMINISTRATION - OFFICE OF TRAFFIC
BUREAU OF TRAFFIC ENGINEERING

MD 589 & N. OCEAN PARKWAY

COUNTY: WORCESTER

SCALE: 1"=20' DATE: 12-15-86

DRAWN BY M. SCHNEIDER
DES. BY: John Dindorfer
CHK. BY: [signature] 2/27/87

F.A.P. NO.
S.H.A. NO. 855-25004
TS/FILE NO. 2289A
SHEET NO. ___ OF ___

23058903.07

F#61

DIETZGEN 5-139-M3