F.H.W.A. REGION NO.	STATE	FED. AID PROJ. NO.	SHEET NO.	TO SH
3	MD			

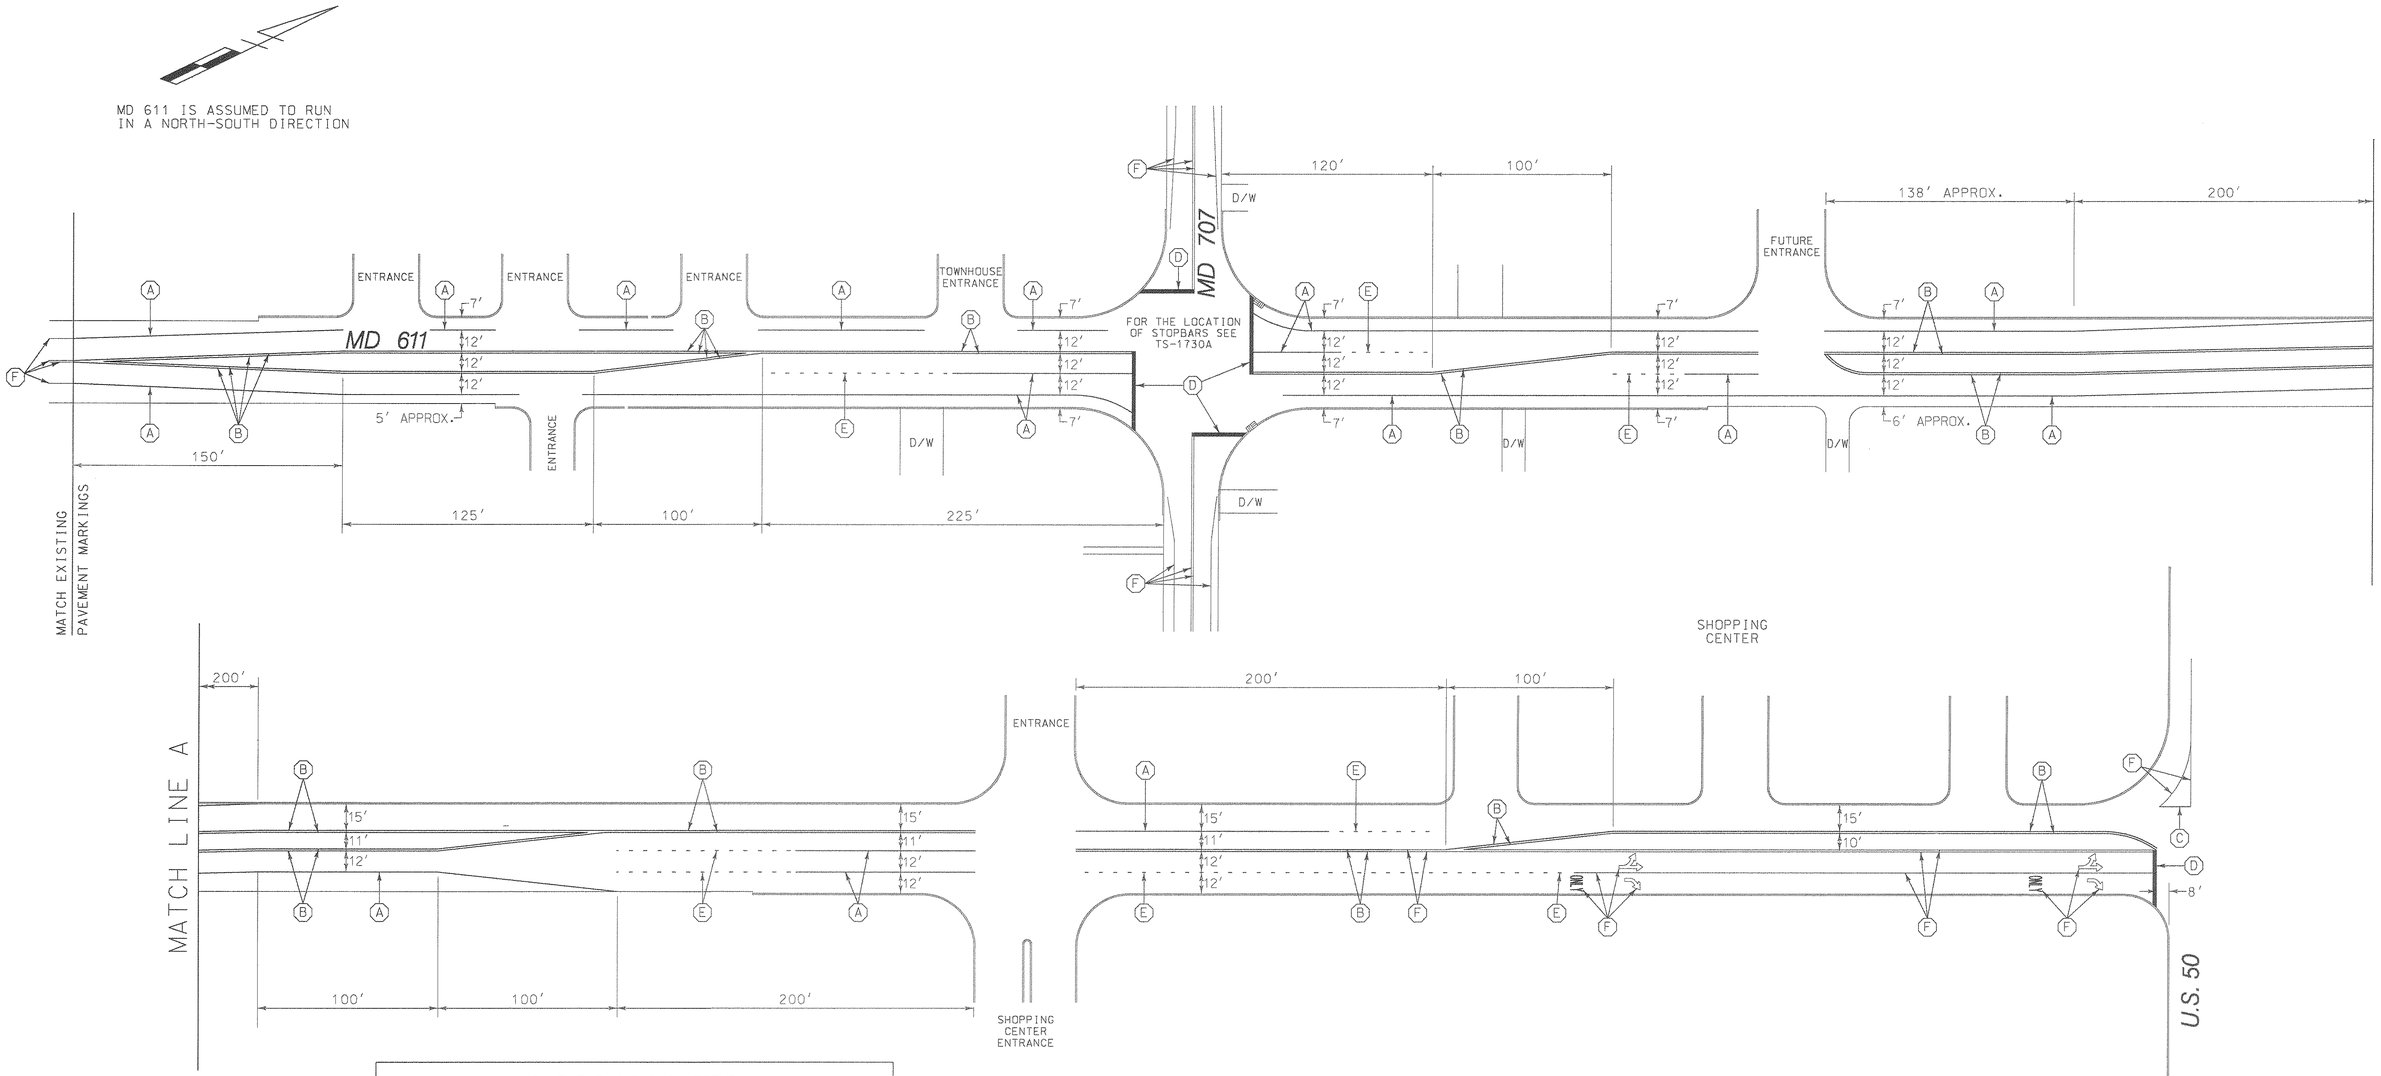

PAVEMENT MARKING LEGEND

- (A) 6 IN. SOLID WHITE PERMANENT PREFORMED PAVEMENT MARKING TAPE
- (B) 6 IN. SOLID YELLOW PERMANENT PREFORMED PAVEMENT MARKING TAPE
- (C) 12 IN. SOLID WHITE PERMANENT PREFORMED PAVEMENT MARKING TAPE
- (D) 24 IN. SOLID WHITE PERMANENT PREFORMED PAVEMENT MARKING TAPE
- (E) 6 IN. SKIP WHITE PERMANENT PREFORMED PAVEMENT MARKING TAPE (2 FT. LINE - 6 FT. GAP)
- (F) EXISTING PAVEMENT MARKINGS TO REMAIN

WR&A
Whitman, Requardt and Associates
Engineers and Planners
2315 Saint Paul Street
Baltimore, Maryland 21218
(410) 235-3450

REVISIONS	APPROVALS	REVISIONS
	ASSISTANT DIVISION CHIEF	
	ASST. DISTRICT ENGINEER, TRAFFIC	
	CHIEF, TRAFFIC ENGINEERING DESIGN DIVISION	
	DIRECTOR, OFFICE OF TRAFFIC & SAFETY	

MARYLAND DOT - STATE HIGHWAY ADMINISTRATION
Office of Traffic & Safety
TRAFFIC ENGINEERING DESIGN DIVISION

PROPOSED PAVEMENT MARKING PLAN
MD 611 FROM U.S. 50 TO SOUTH OF MD 707

DATE: 6-3-96	DRAWN BY: S.BLOSS	F.A.P. NO. STP-337D005491		PLAN SHEET NO.:	SHEET NO.
SCALE: 1"=40'	DESIGNED BY: T.ZAYDEL	S.H.A. NOS.: AW101A58 AW101B58		TS-1730A1	___ OF ___
APPROVED BY:	CHECKED BY: T.HANNAN	COUNTY WORCESTER			