K&E 19 1153 6-81 MC 2647•

F.H.W.A. REGION NO.	STATE	FED. AID PROJ. NO.	SHEET NO.	TOTAL SHEETS
3	MD.		2	5

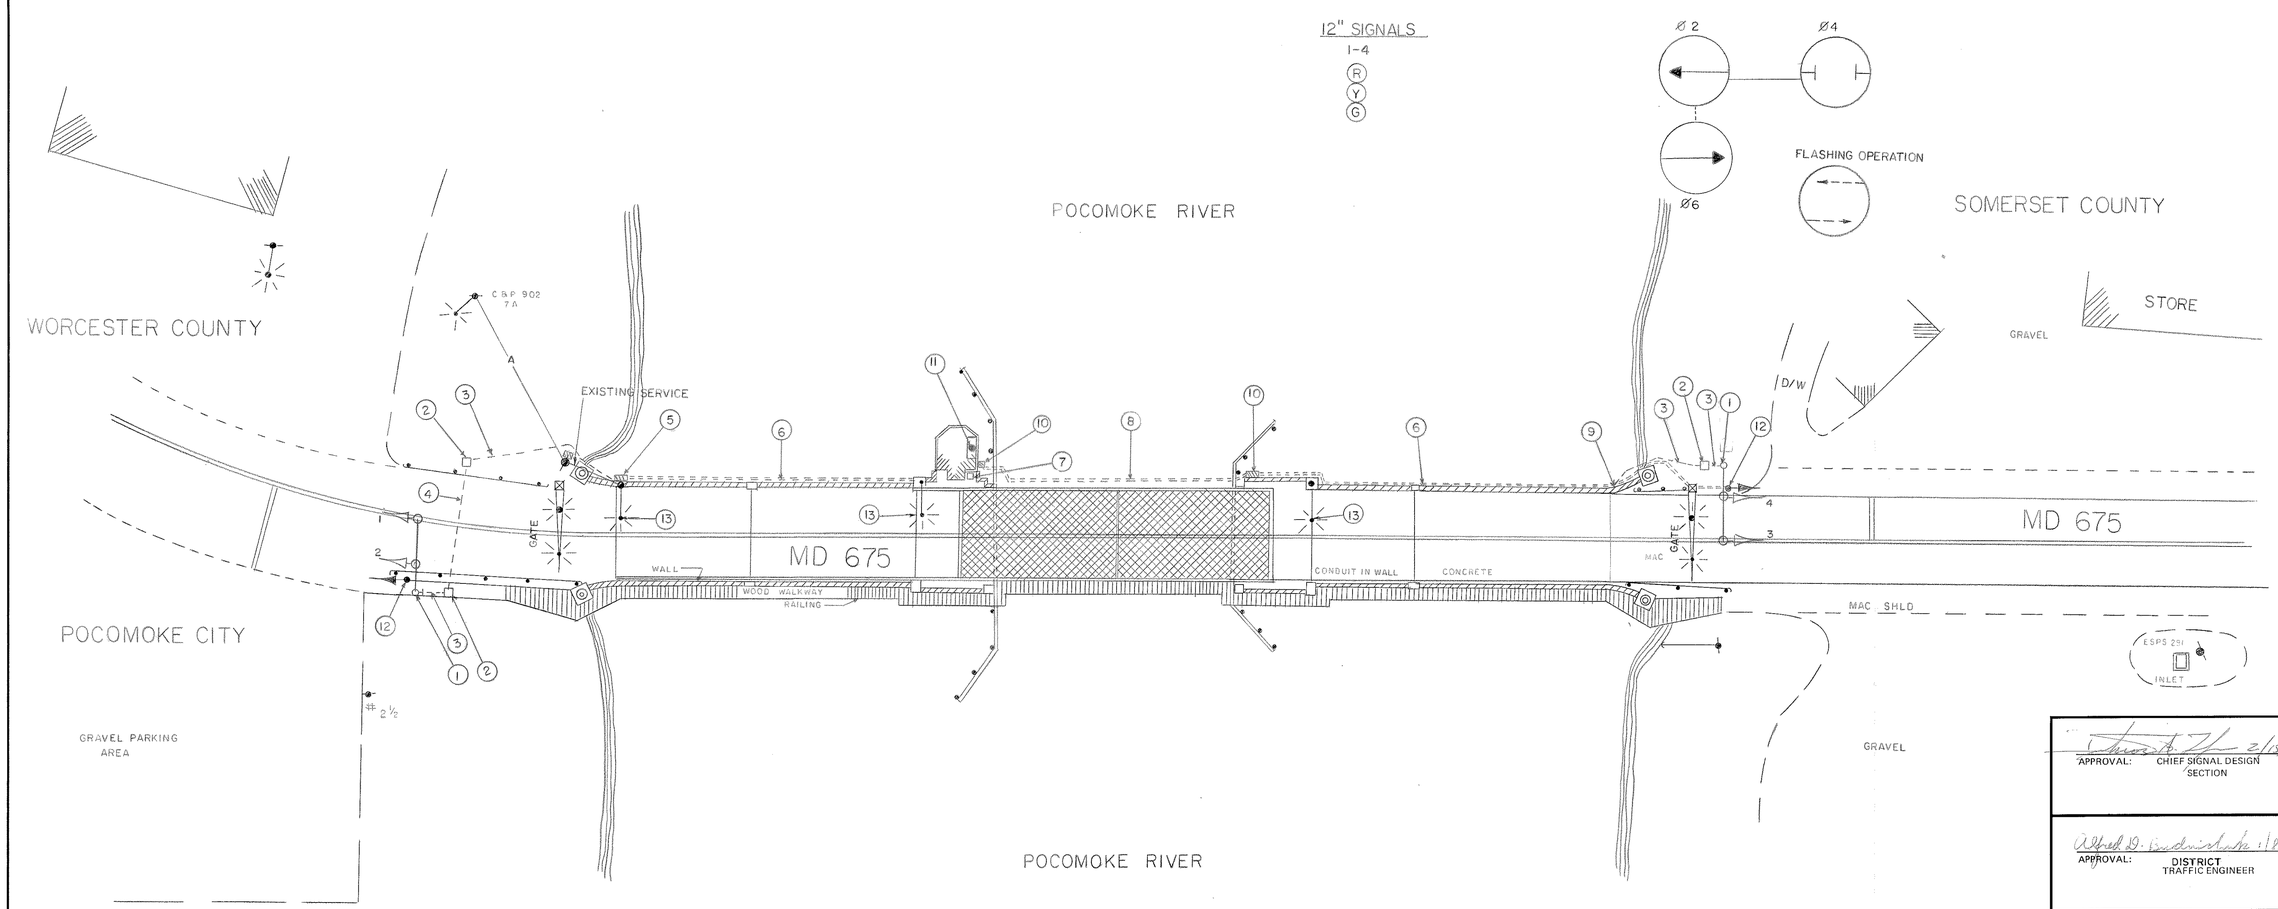

NOTES: 1. THE STOP LINES ARE SHOWN PROPOSED
2. ORIGINAL PLAN IS ON FILE.

APPROVAL: CHIEF SIGNAL DESIGN SECTION — 2/15/85

APPROVAL: DISTRICT TRAFFIC ENGINEER — 1/8/85

APPROVAL: CHIEF-BUREAU OF TRAFFIC ENGINEERING — 2-19-85

APPROVAL: DEPUTY CHIEF ENGINEER OFFICE OF TRAFFIC — 2-15-85

REVISIONS

STATE OF MARYLAND
DEPARTMENT OF TRANSPORTATION
STATE HIGHWAY ADMINISTRATION

TRAFFIC DIVISION – BUREAU OF TRAFFIC ENGINEERING

MD 675 OVER POCOMOKE RIVER

BRIDGE # 23004

SCALE 1" = 20' DATE 2-85 CONTRACT NO. WO-625-501-185

DRAWN BY: DCD COUNTY: WORCESTER & SOMERSET

DESIGNED BY: DCD SIGNAL NO.: 23151

CHECKED BY: 1/15/85

DRAWING NO. TS-738