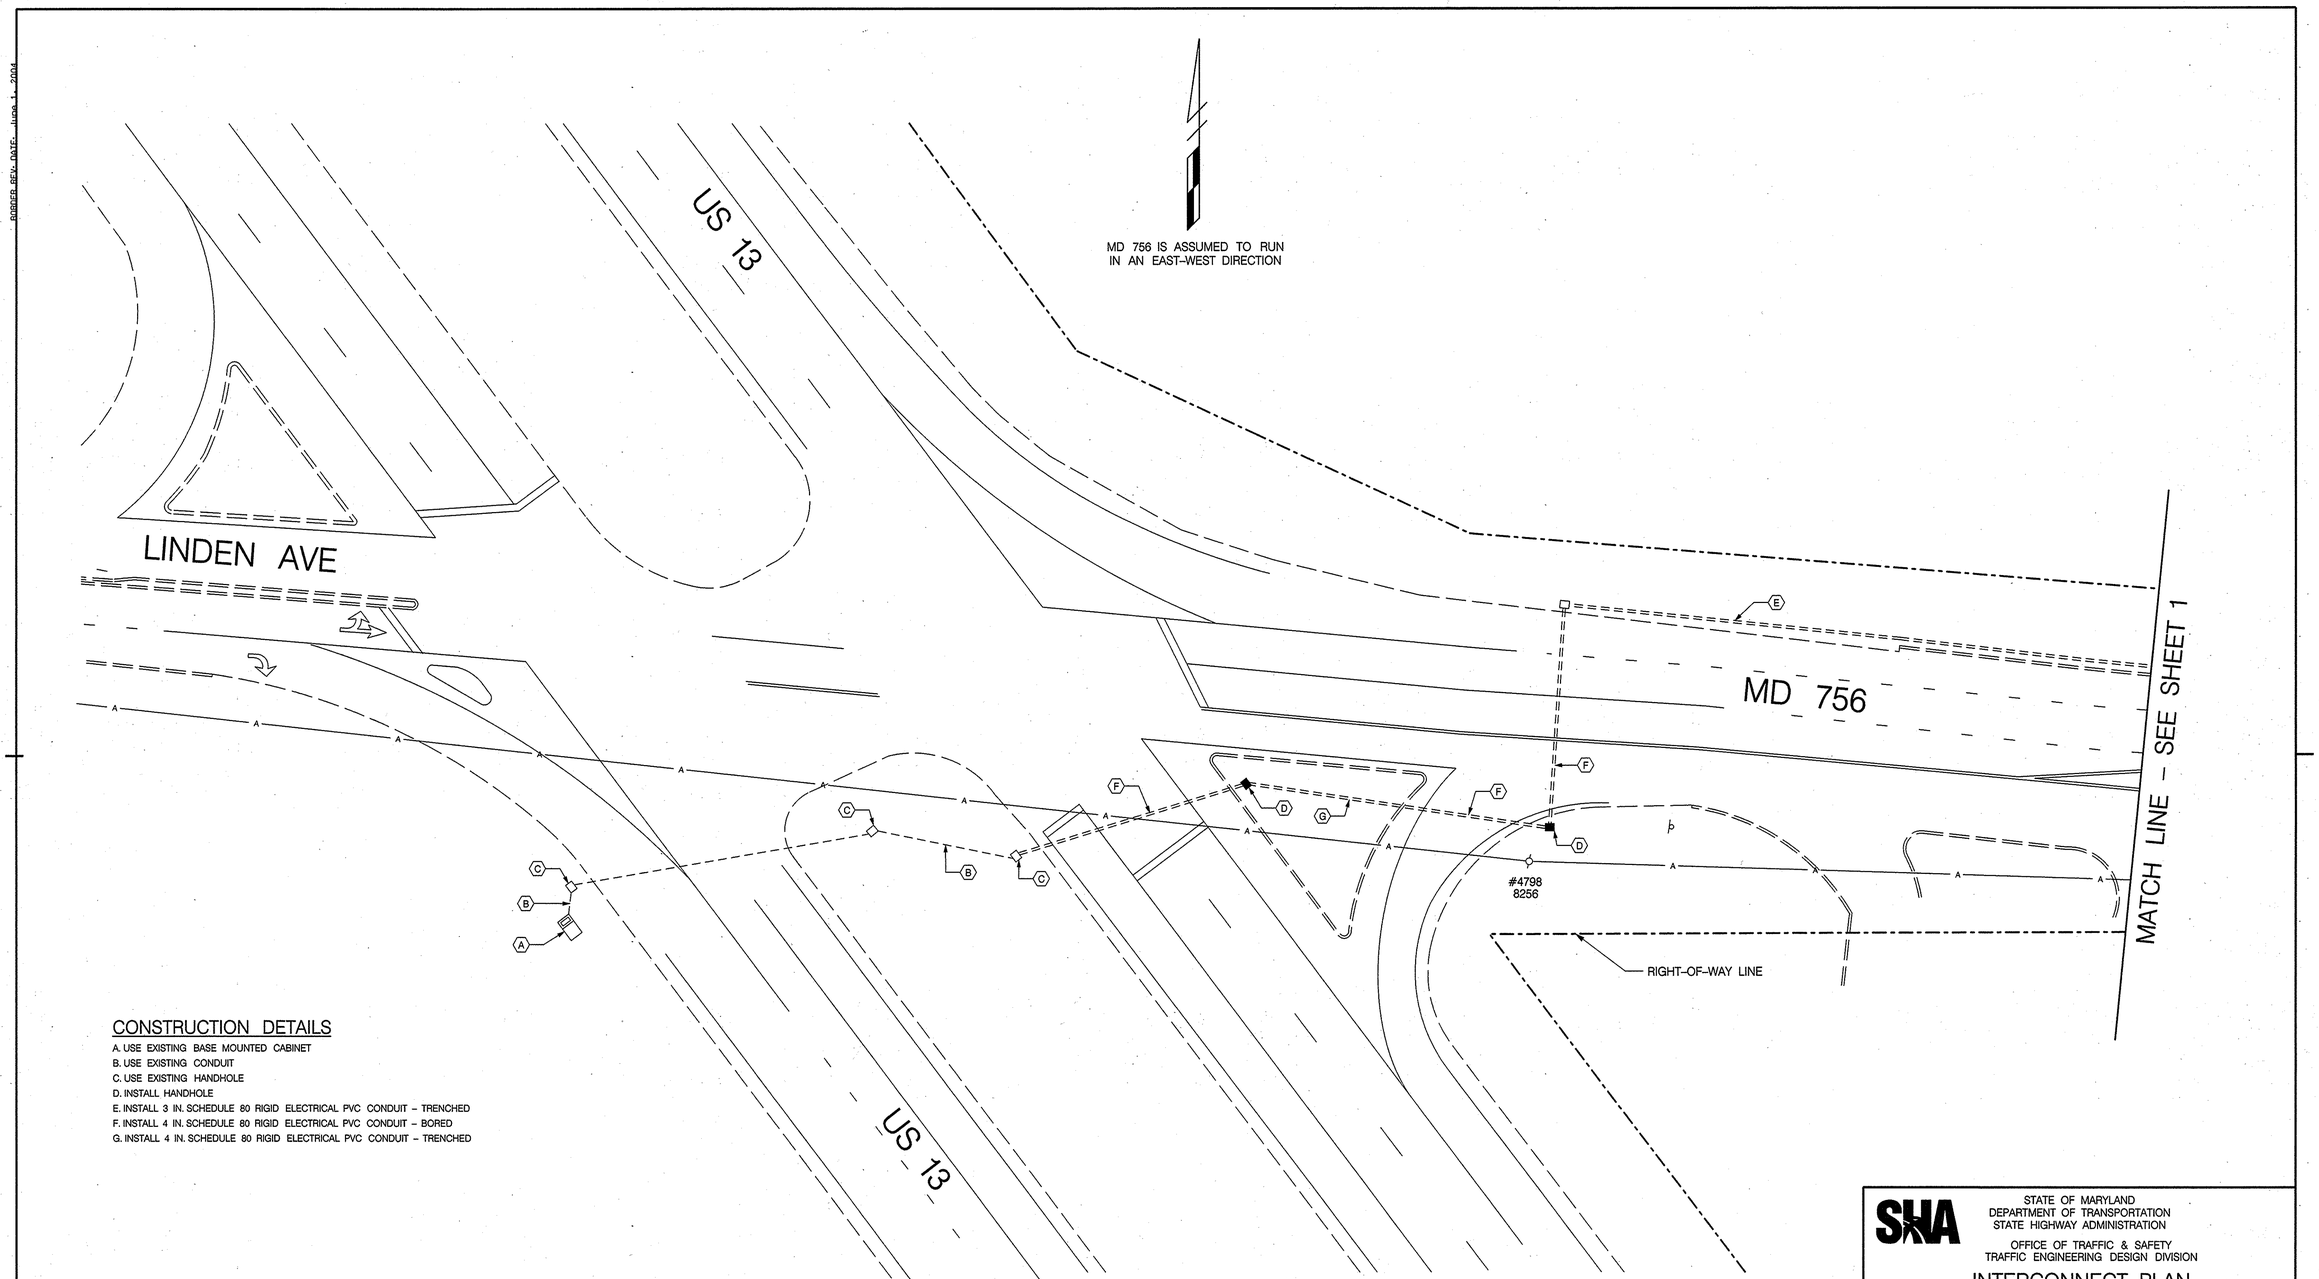

DRILL HOLES

DRILL HOLES

DRILL HOLES

BORDER REV. DATE: June 1, 2004

CONSTRUCTION DETAILS

A. USE EXISTING BASE MOUNTED CABINET
B. USE EXISTING CONDUIT
C. USE EXISTING HANDHOLE
D. INSTALL HANDHOLE
E. INSTALL 3 IN. SCHEDULE 80 RIGID ELECTRICAL PVC CONDUIT – TRENCHED
F. INSTALL 4 IN. SCHEDULE 80 RIGID ELECTRICAL PVC CONDUIT – BORED
G. INSTALL 4 IN. SCHEDULE 80 RIGID ELECTRICAL PVC CONDUIT – TRENCHED

LEGEND OF UNDERGROUND AND OVERHEAD UTILITIES

AERIAL CABLE	A
ELECTRICAL	E
TELEPHONE	T
GAS	G
SEWER	S
WATER	W
CABLE TV	TV

TRAFFIC CONCEPTS, INC.
325 Gambrills Road
Suite E
Gambrills, MD 21054
(410) 923-7101
FAX (410) 923-6473
EMAIL TRAFFIC.CONCEPTS@COMCAST.NET

APPROVALS	
TEAM LEADER	1/12/06
ASST. DIV. CHIEF	1-12-06
DIVISION CHIEF	1/18/06
OFFICE DIRECTOR	1/19

REVISIONS

SHA

STATE OF MARYLAND
DEPARTMENT OF TRANSPORTATION
STATE HIGHWAY ADMINISTRATION

OFFICE OF TRAFFIC & SAFETY
TRAFFIC ENGINEERING DESIGN DIVISION

INTERCONNECT PLAN

MD 756 FROM US 13 TO NEWTOWNE BLVD.

SCALE	1" = 20'	DATE	1-4-06
CONTRACT NO.	BW996M82		
DESIGNED BY	T. ZAYDEL	COUNTY	WORCESTER
DRAWN BY	T. ZAYDEL	LOGMILE	23001305.44
CHECKED BY	K. SCHMID	T.I.M.S. NO.	H 283
F.A.P. NO.	N/A	TOD NO.	
DRAWING NO.	TS-4458 I/C	SHEET NO.	2 OF 3